


SITE PLAN

SCALE: 1:300

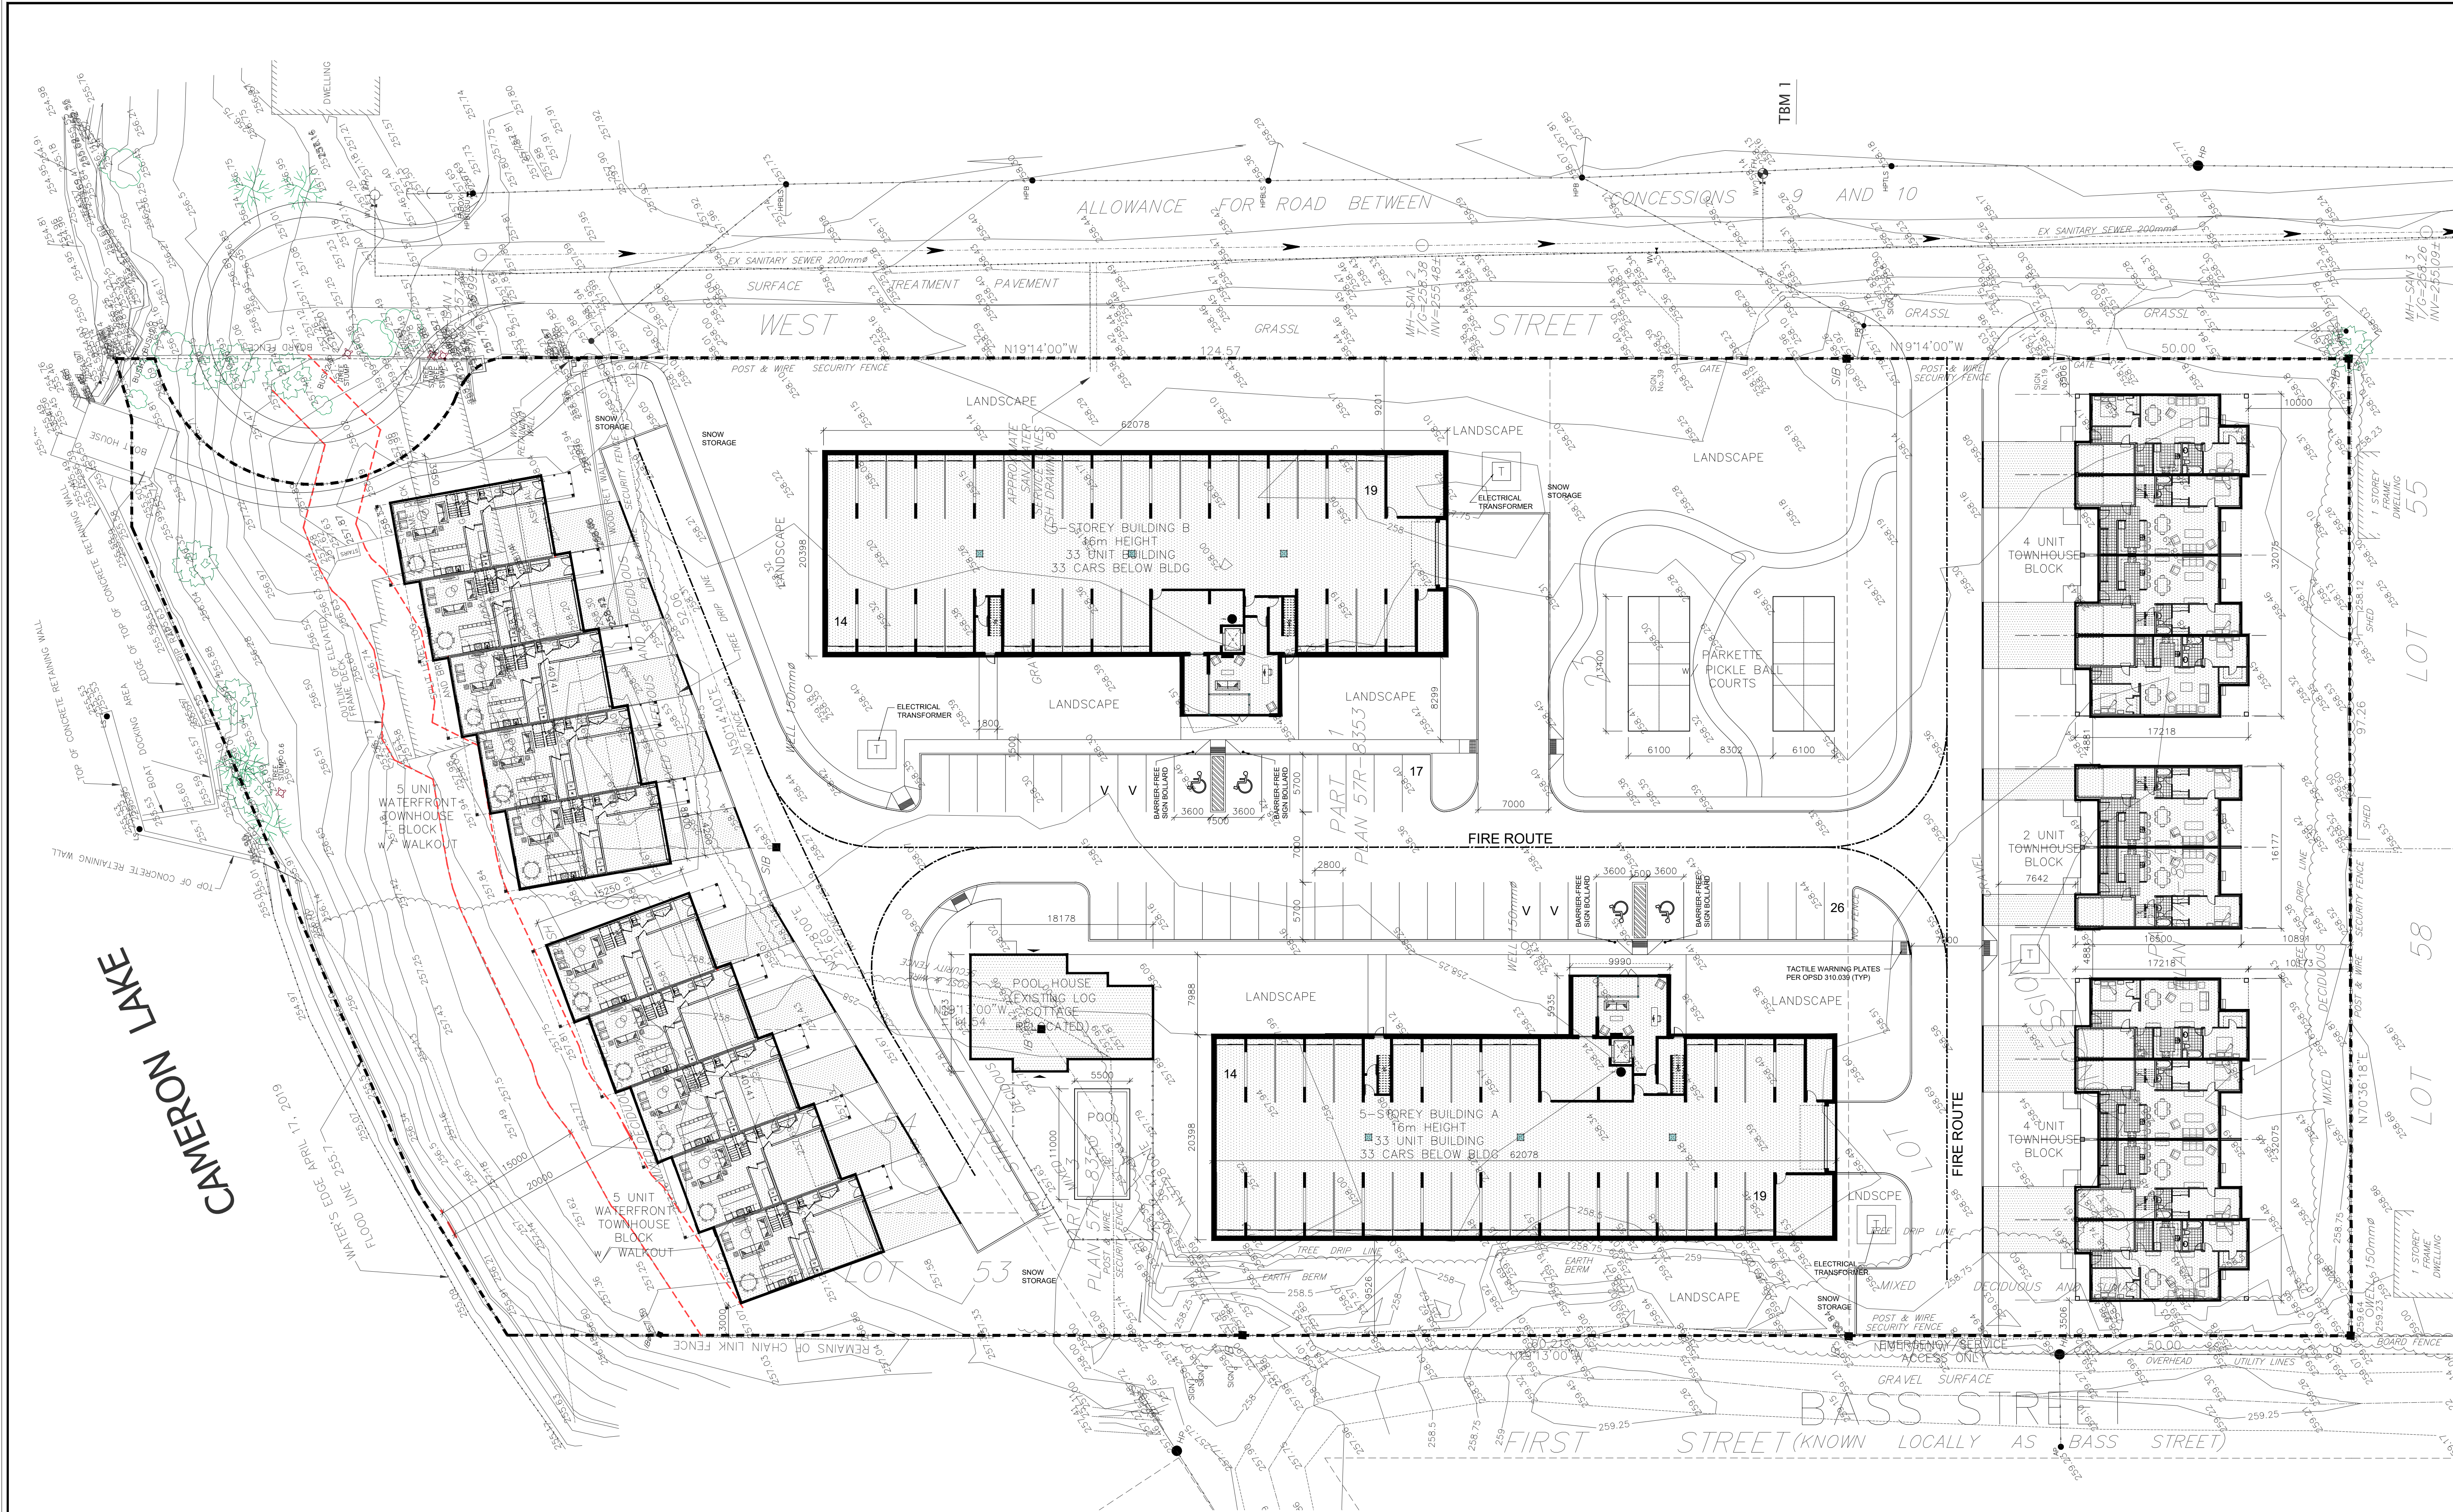


ISM Architects Inc.

97 Toronto Street
Barrie, ON L4M 1V1
T: 705.726.2342
E: ian@ismarchitects.ca

No.	ISSUE/REVISION	DATE
1	ISSUED FOR REVIEW	MAR 12/19
2	REVISED PER CALL MAR 13	MAR 14/19
3	REVISED PER EMAIL MAR 16	MAR 19/19
4	ISSUE FOR REVIEW	APR 26/19
5	ISSUE FOR SUBMISSION	MAY 22/19
6	ISSUE FOR SUBMISSION	JUL 26/19
7	SIDEWALK COORD.	AUG 02/19
8	CUL-DE-SAC ADDED	DEC 05/19
9	SETBACK REVISED TO 20m MAY 11/20	
10	CUL-DE-SAC UPDATE	MAY 13/20
11	REVISED UNIT DISTRIBUTION	JUN 03/20
12	ISSUE FOR CLIENT REVIEW	JUN 11/20
13	ISSUE FOR COORDINATION	JUL 27/20
14	TURN BULK UPDATE	SEPT 24/20
15	ISSUE FOR 18 SUBMISSTN	DCT 02/20

STAMP

DO NOT SCALE DRAWINGS
THE CONTRACTOR SHALL CHECK AND VERIFY ALL DIMENSIONS AND
CONSTRUCTIONS TO THE FACILITY BEFORE
PROCEEDING WITH THE WORK.

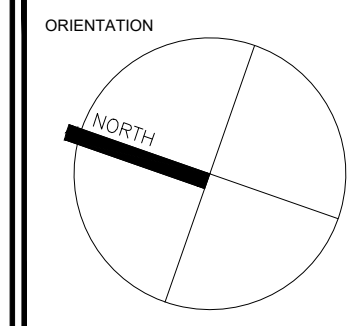

CLIENT
DOUG GREY
T: 905.758.2241

PROJECT
FENELON FALLS WEST STREET
NORTH DEVELOPMENT


PROJECT INFORMATION
PROJECT No.: 184030
DRAWN BY: JB
CHECKED BY: ISM
DATE: 24 September 2020
SCALE: AS NOTED

DRAWING
SITE PLAN

DRAWING No.
A100

[illegible]

Orientation

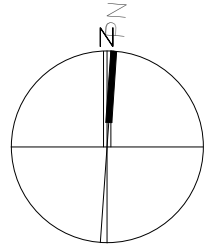

DOUG GREY
:905.758.2241

PROJECT

FENELON FALLS DEVELOPMENT


Project Information

Project No.:	18-4030
Drawn by:	JB
Checked by:	ISM
Date:	JUL. 17/19
Scale:	1 : 100


rawing No

A200



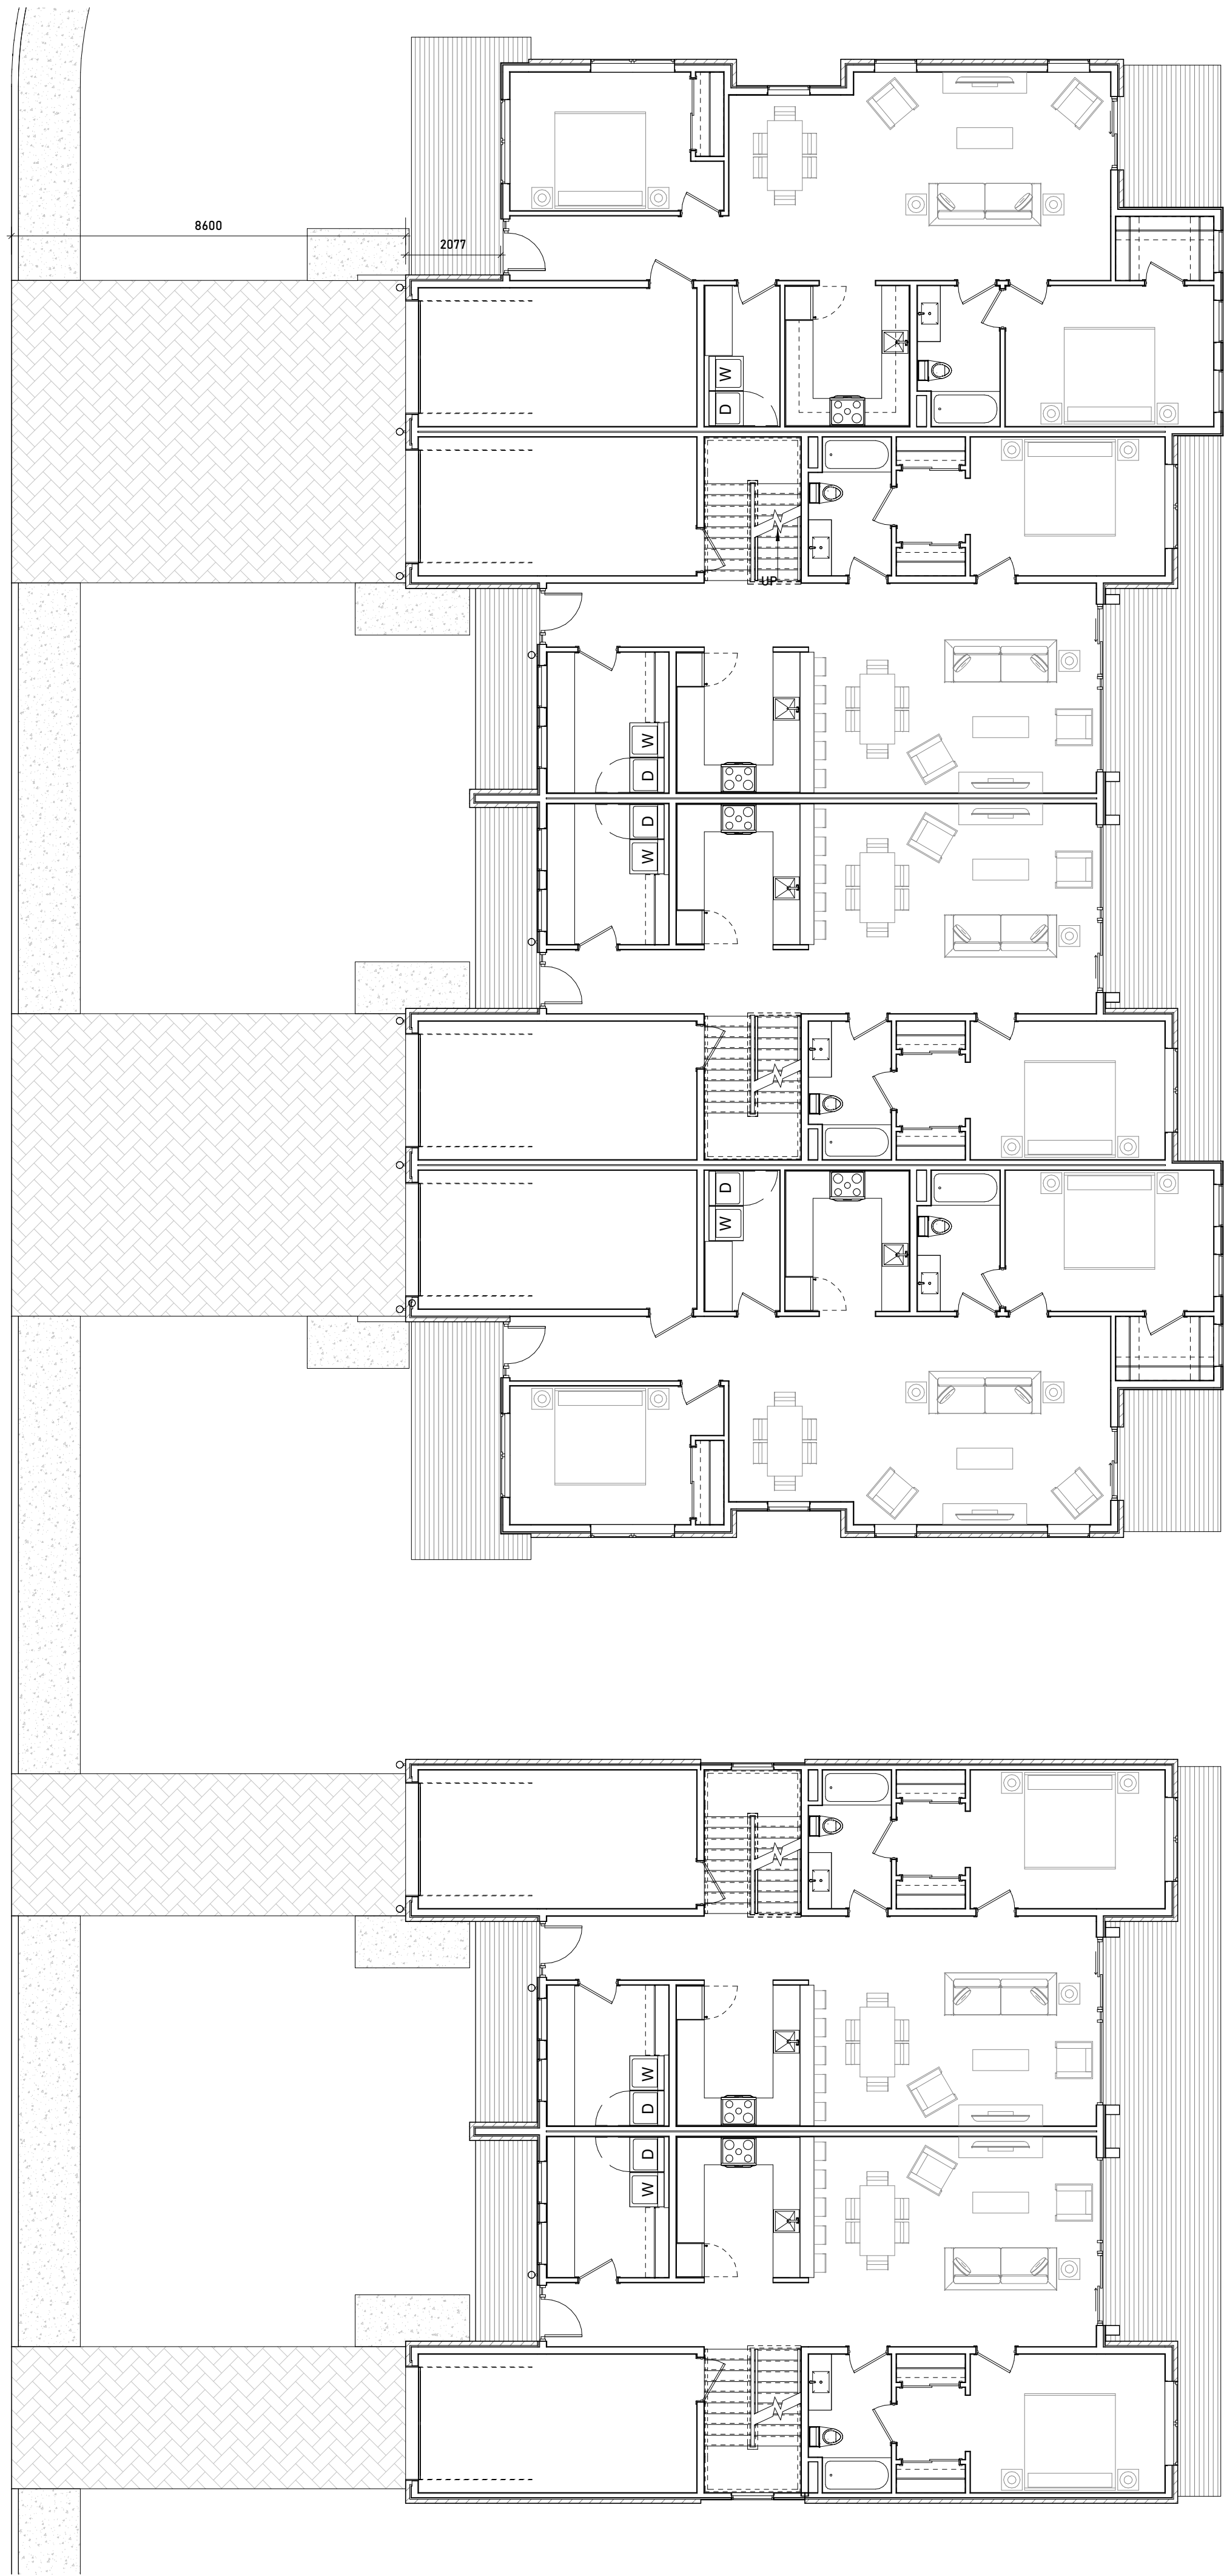

Residential Main Floor
SCALE: 1:100

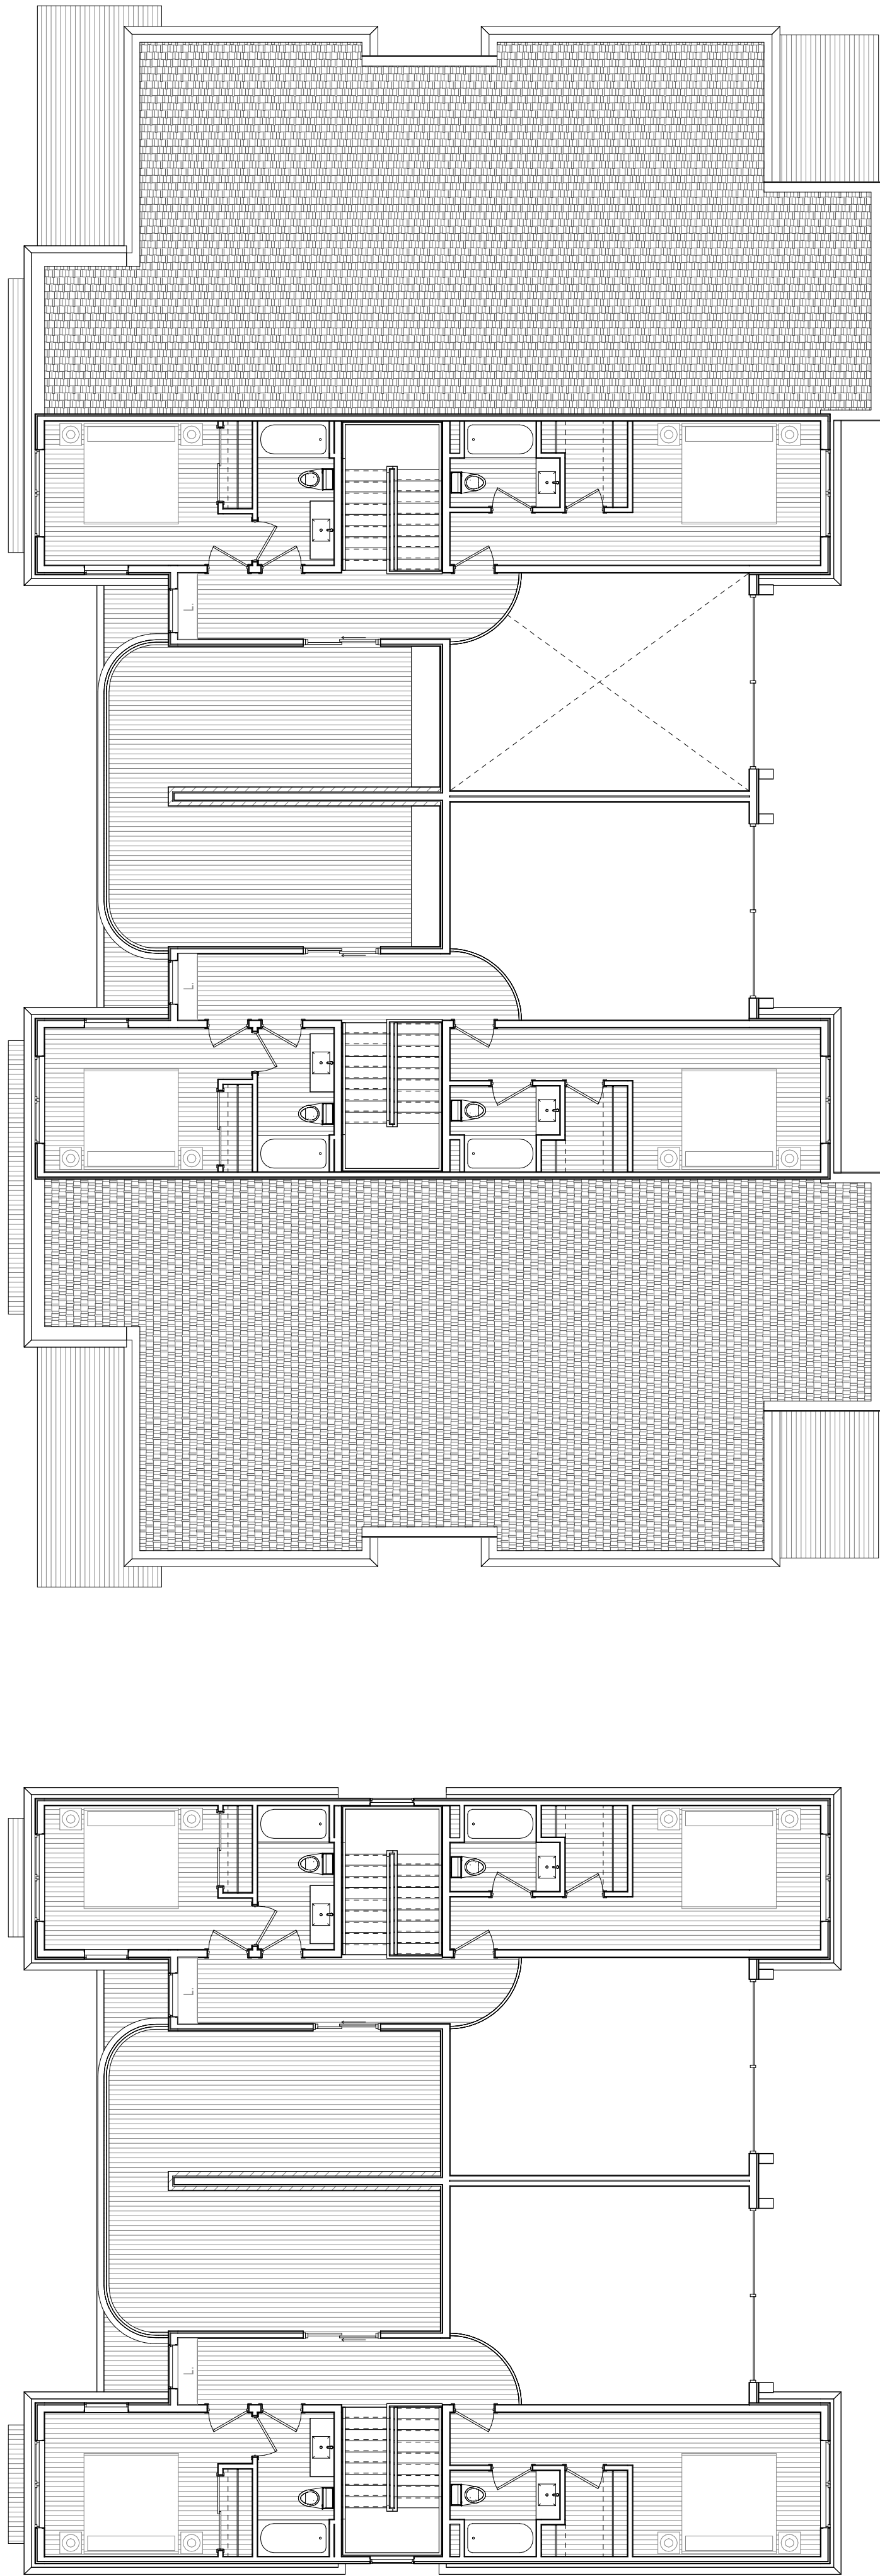

Residential Second Floor
SCALE: 1:100


ISM ARCHITECTS Inc.

97 Toronto Street
2nd Floor
Tel: 705-726-2342
Email: ian@ismarchitects.ca
Website: www.ismarchitects.ca

#	Description	Date
1	ISSUE FOR REVIEW	MAR 12/19
2	PROCEEDING WITH CLIENT	MAR 14/19
3	PROCEEDING WITH CLIENT	MAR 15/19
4	ISSUE FOR REVIEW	MAR 26/19
5	ISSUE FOR REVIEW	MAR 27/19
6	ISSUE FOR REVIEW	JUL 17/19
7	ISSUE FOR REVIEW	JUL 17/19
8	ISSUE FOR REVIEW	OCT 02/20

Stamp

Orientation

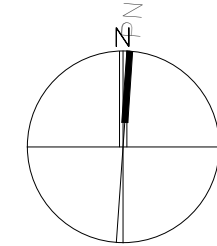

Client Information

DOUG GREY
t:905.758.2241

Project

FENELON FALLS
DEVELOPMENT

Project Information

Project No.: 18-4030
Drawn by: JB
Checked by: ISM
Date: JUL 17/19
Scale: 1:100

Drawing

TOWNHOUSE
2 & 4 UNIT
FLOOR
PLANS

Drawing No.

A203

97 Toronto Street
Barrie, ON, L4N 1V1
Tel: 705-726-2342
Email: ian@ismarchitects.ca
Website: www.ismarchitects.ca

Drawing No.

A300

EAST ELEVATION





SCALE: 1:150

NORTH ELEVATION
SCALE: 1 : 150


SOUTH ELEVATION

SCALE: 1 : 150

WEST ELEVATION
SCALE: 1:150

    [illegible]

Stamp

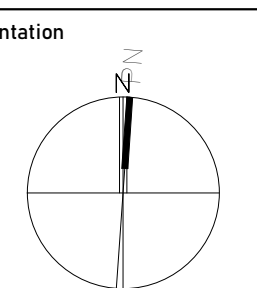

Client Information

DOUG GREY
t:905.758.2241

Project
FENELON FALLS
DEVELOPMENT


Project Information	
Project No.:	18-4030
Drawn by:	JB
Checked by:	ISM
Date:	JUL. 17/19
Scale:	1 : 100

Drawing

WATERFRONT ELEVATIONS

Drawing No.

A301

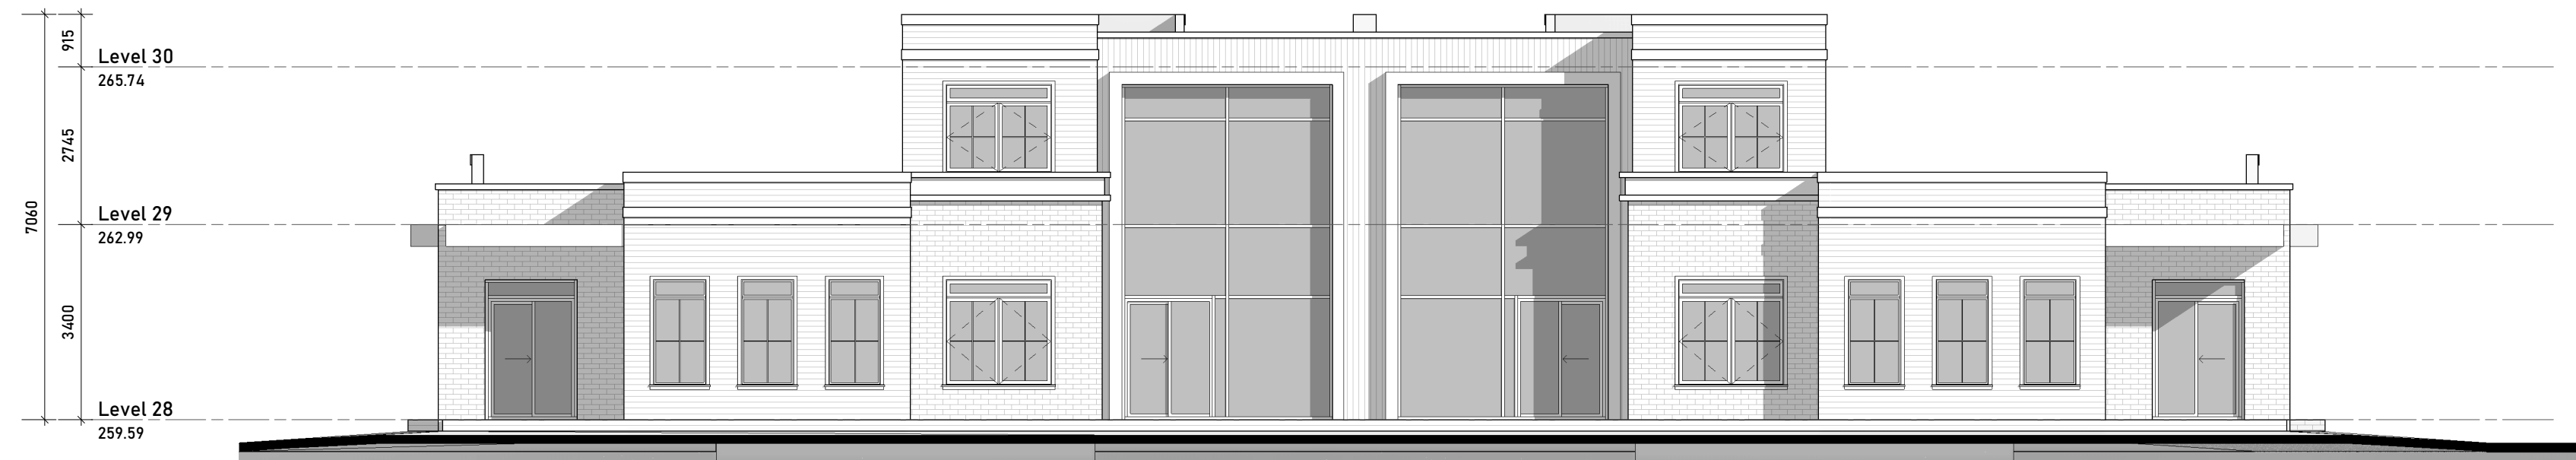


ISM ARCHITECTS Inc.

Description	Date
ISSUE FOR REVIEW	MAR 12/19
RVSD PER MAR 13 CALL	MAR 14/19
RVSD PER MAR 18 EMAIL	MAR 19/19
ISSUE FOR REVIEW	APR 26/19
ISSUE FOR SUBMISSION	MAY 22/19
ISSUE FOR REVIEW	JUL 17/19
ISSUE FOR SUBMISSION	JUL 29/19
ISSUE FOR SPC	OCT 02/20

[illegible]

amp

orientation

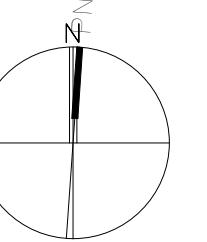

Additional Information

DUG GREY
905.758.2241

Project

ENELON FALLS DEVELOPMENT

Project Information

Project No.:	18-4030
Drawn by:	JB
Checked by:	ISM
Date:	JUL. 17/19
Scale:	1 : 100

Drawing

OWNHOUSE & 4 UNIT ELEVATIONS

Drawing No.

A302