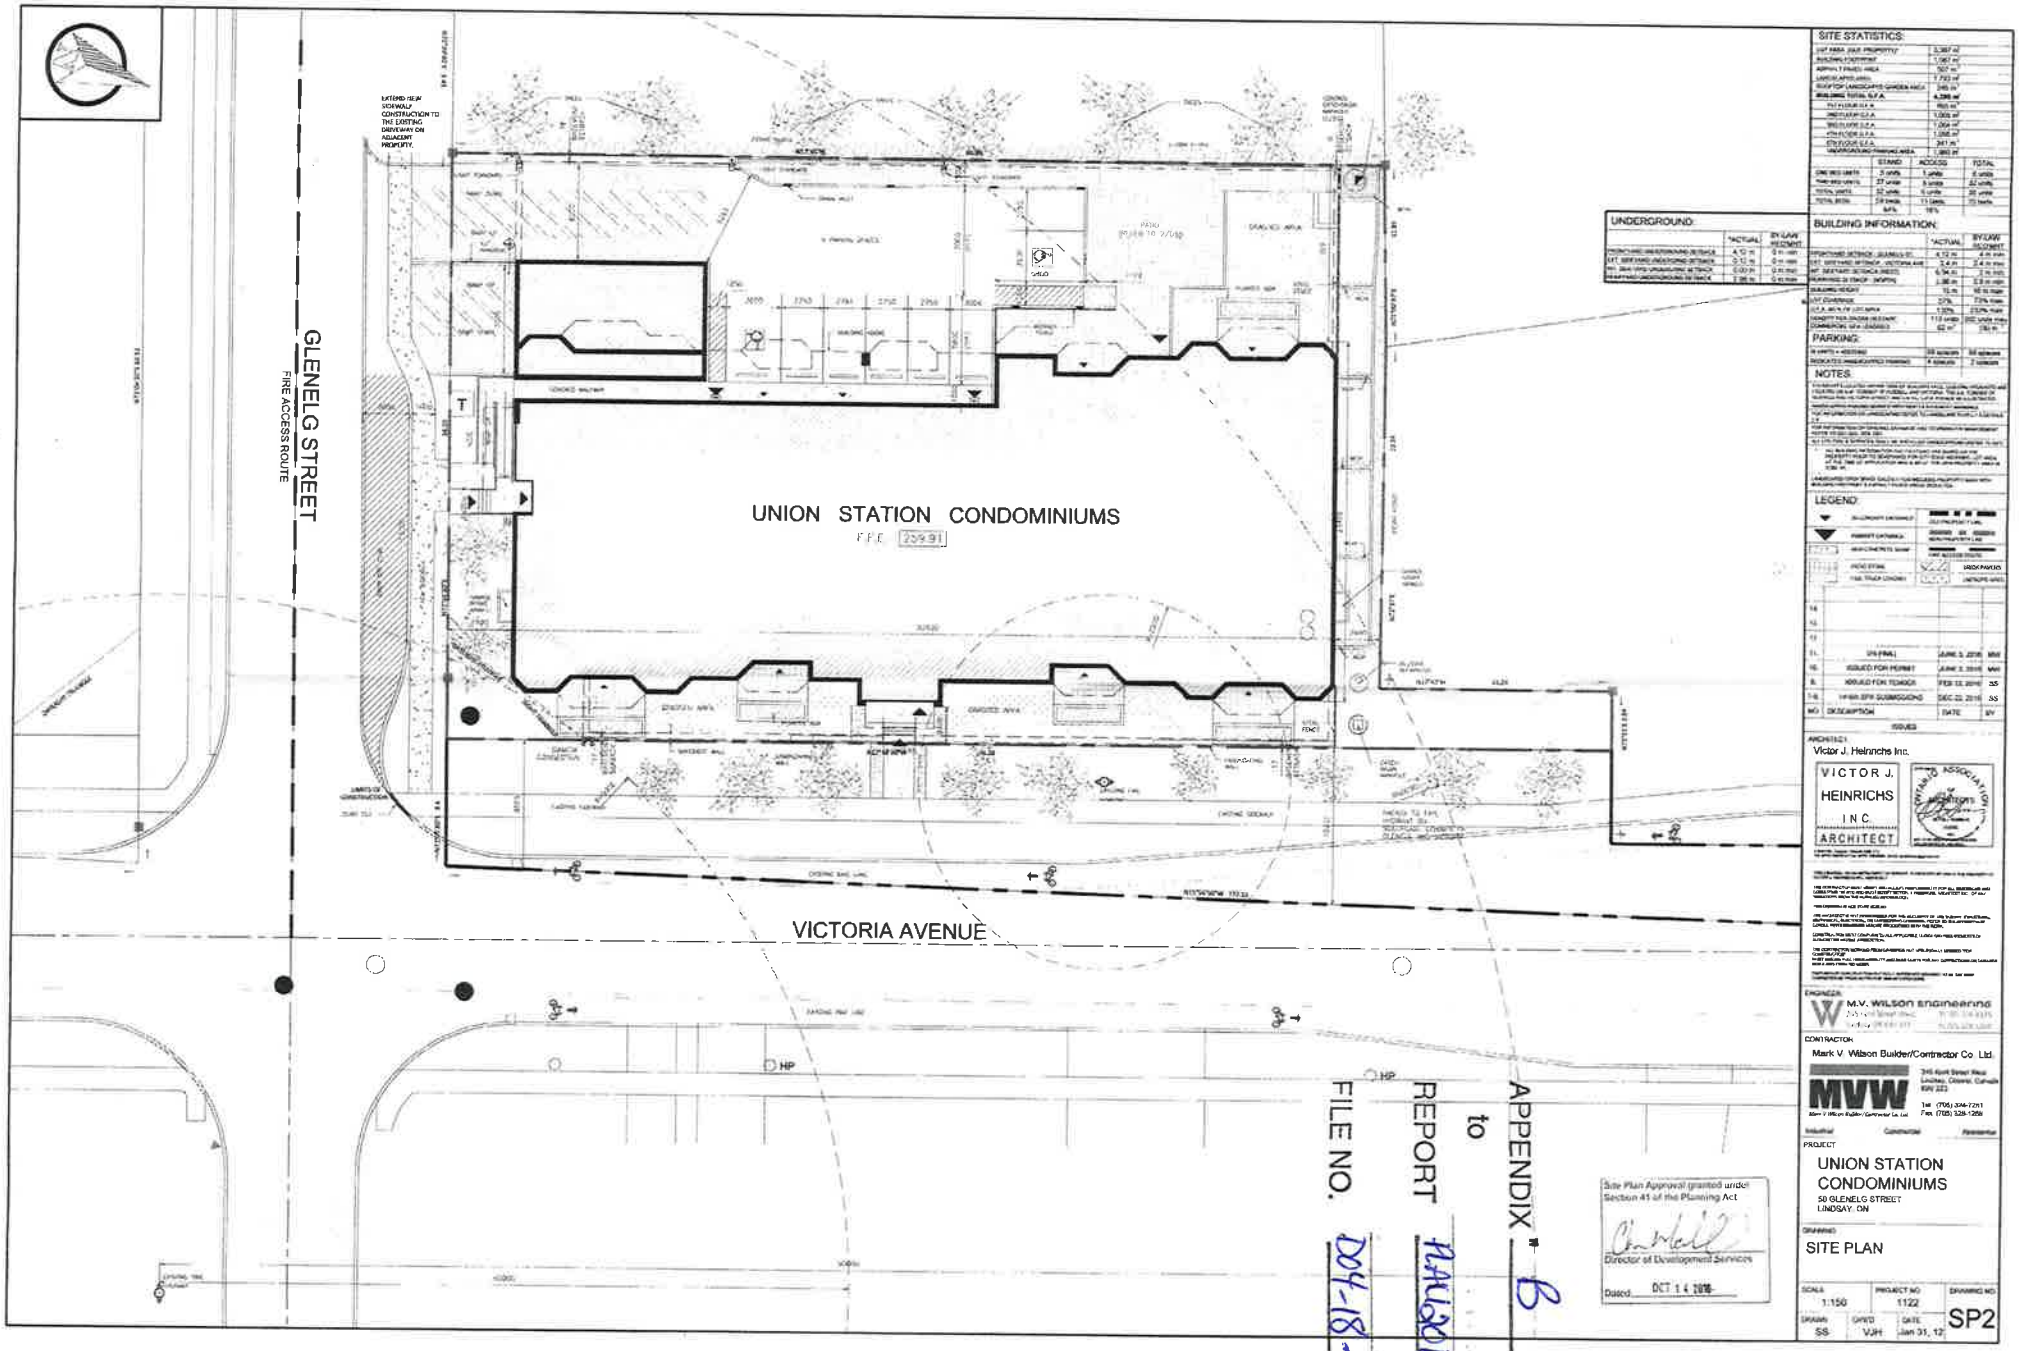
GLENELG STREET
FIRE ACCESS ROUTE
UNION STATION CONDOMINIUMS
VICTORIA AVENUE
SITE STATISTICS:
BUILDING INFORMATION:
UNDERGROUND:
PARKING:
NOTES:
LEGEND:
ARCHITECT:
Victor J. Heinrichs Inc.
VICTOR J. HEINRICHS INC. ARCHITECT
ENGINEER:
M.V. WILSON ENGINEERING
CONTRACTOR:
Mark V. Wilson Builder/Contractor Co. Ltd.
MVW
PROJECT
UNION STATION CONDOMINIUMS
50 GLENELG STREET
LINDSAY, ON
DRAWING
SITE PLAN
SCALE 1:150
PROJECT NO 1122
DRAWING NO SP2
DRAWN SS
CHKD VJH
DATE Jan 31, 12
Site Plan Approval granted under Section 41 of the Planning Act
Director of Development Services
Dated OCT 14 2016
APPENDIX "B"
to
REPORT PLAN2018-058
FILE NO. D04-18-001