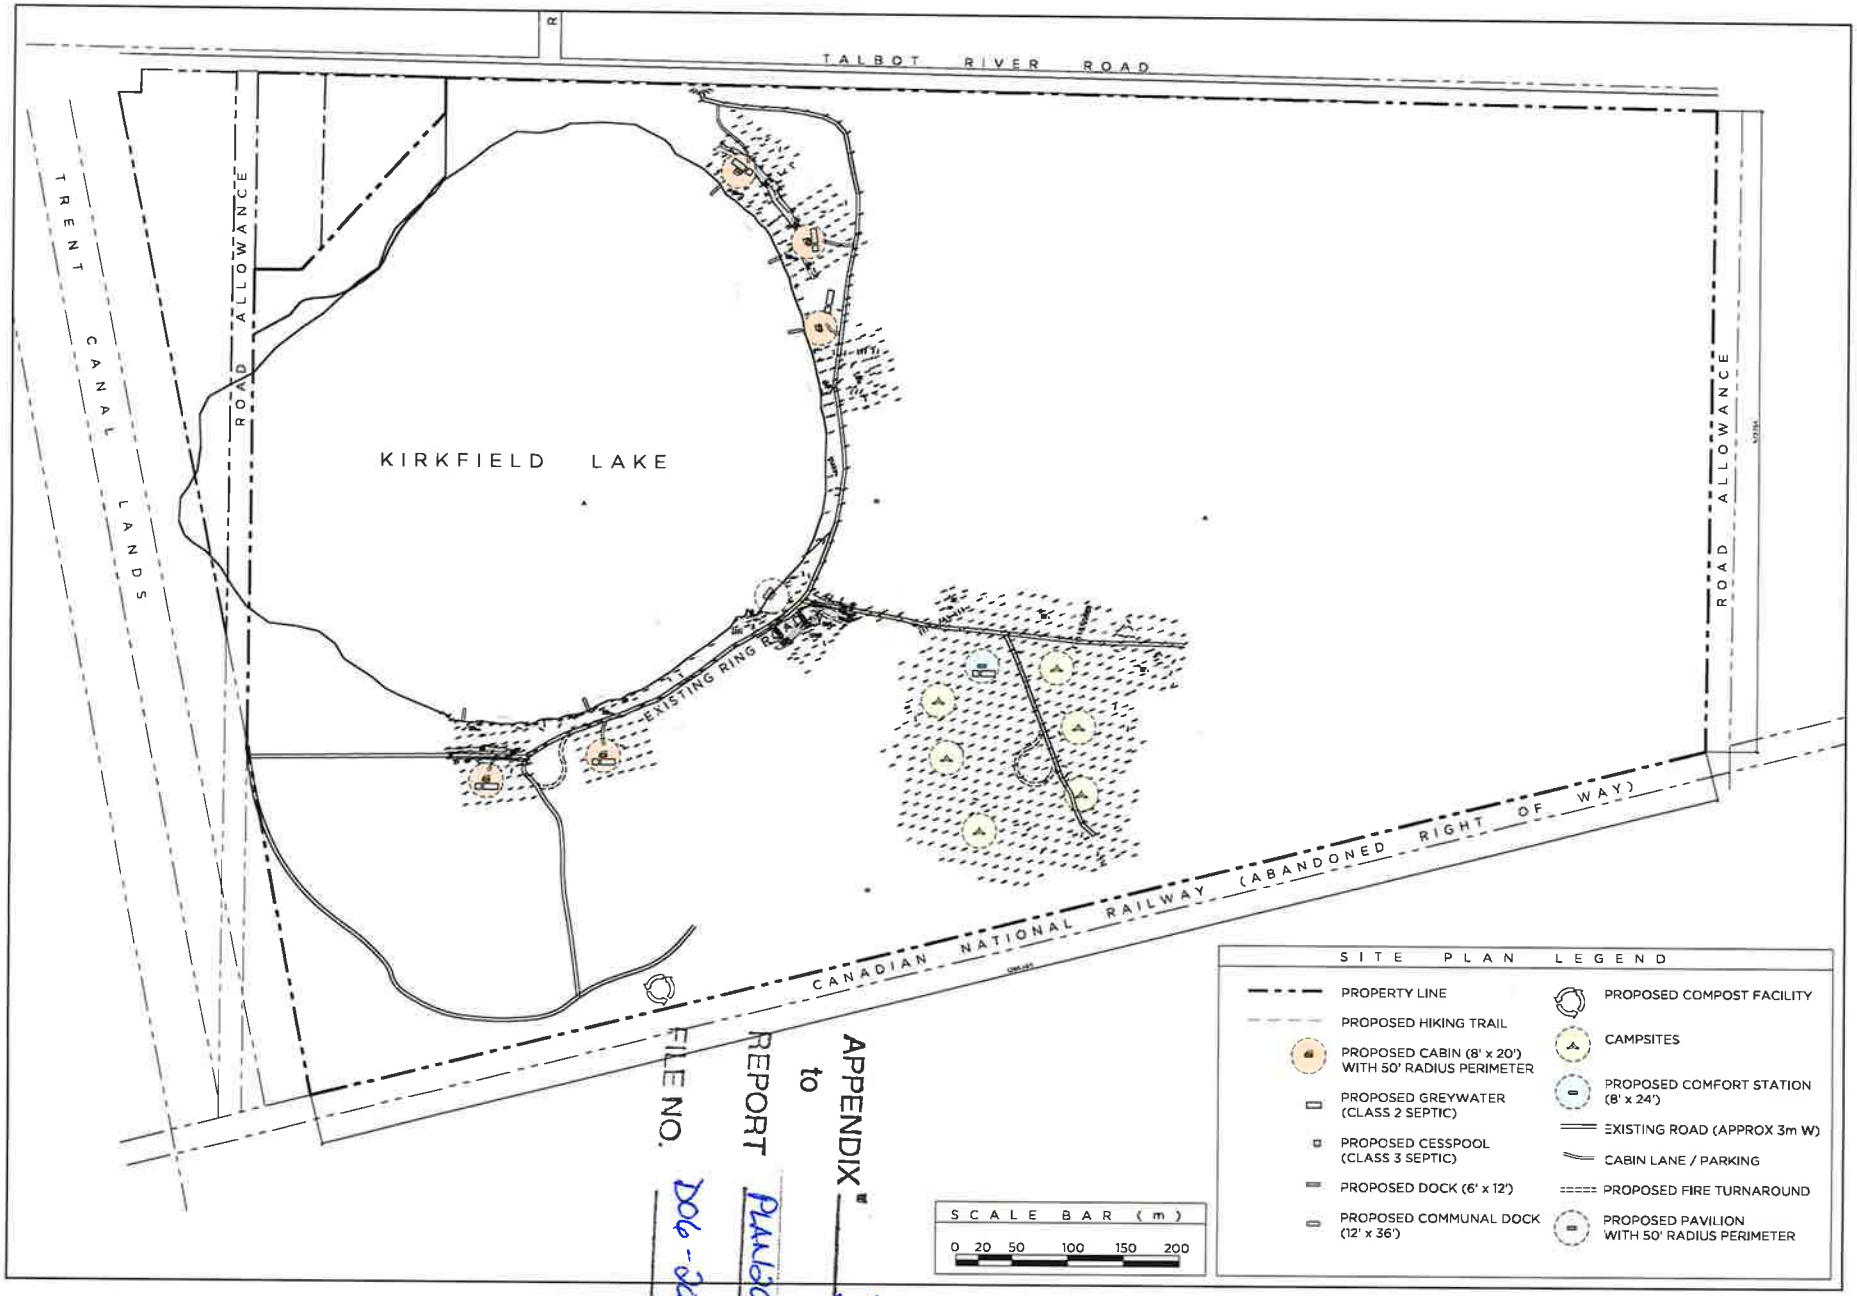

APPENDIX "B" to REPORT PLN2020-034 FILE NO. D06-2020-081

This drawing is the property of the Architect and may not be reproduced or used without the express consent of the Architect. The Contractor is responsible for checking and verifying all levels and dimensions and shall report all discrepancies to the Architect and obtain clarification prior to commencing work.

ISSUED RECORD

2019-07-12	ISSUED FOR PRE-CONSULTATION
2019-08-11	ISSUED FOR CONSULTATION

REVISION RECORD

NORTH

RAW
405-317 ADELAIDE STREET WEST
TORONTO CANADA M5V 1P9
+1 416 599 9729
WWW.RAWDESIGN.CA

19047

KIRKFIELD LAKE

CABINSCAPE

CABINSCAPE

SITE PLAN

1:2000

A100