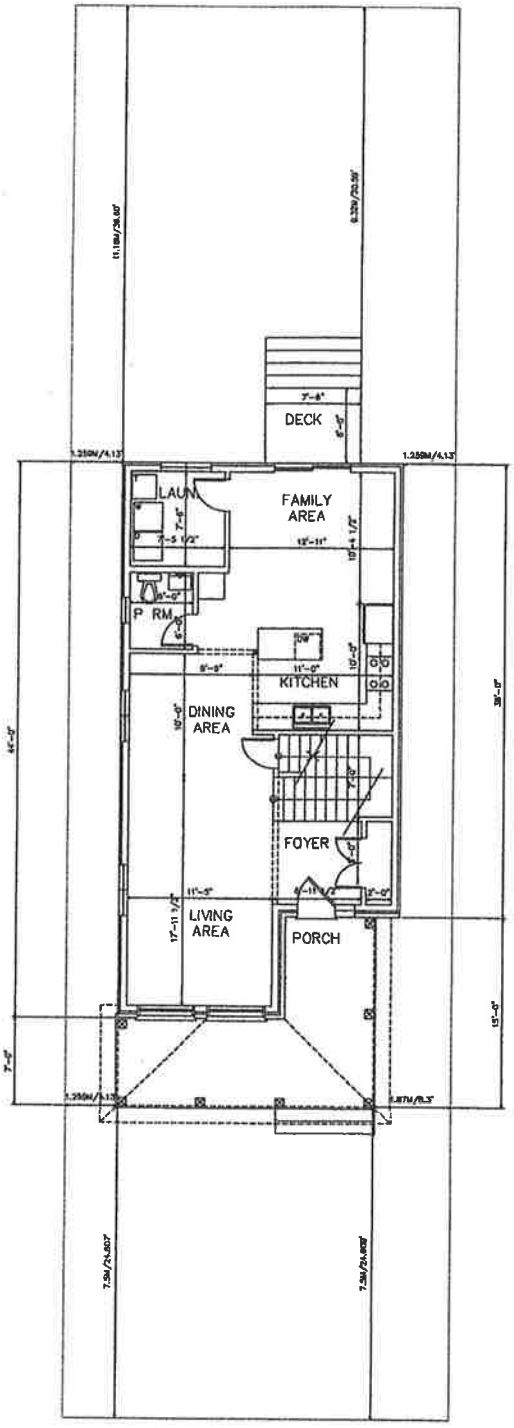

FIRST FLOOR PLAN
SCALE: 1/4"= 1'-0"

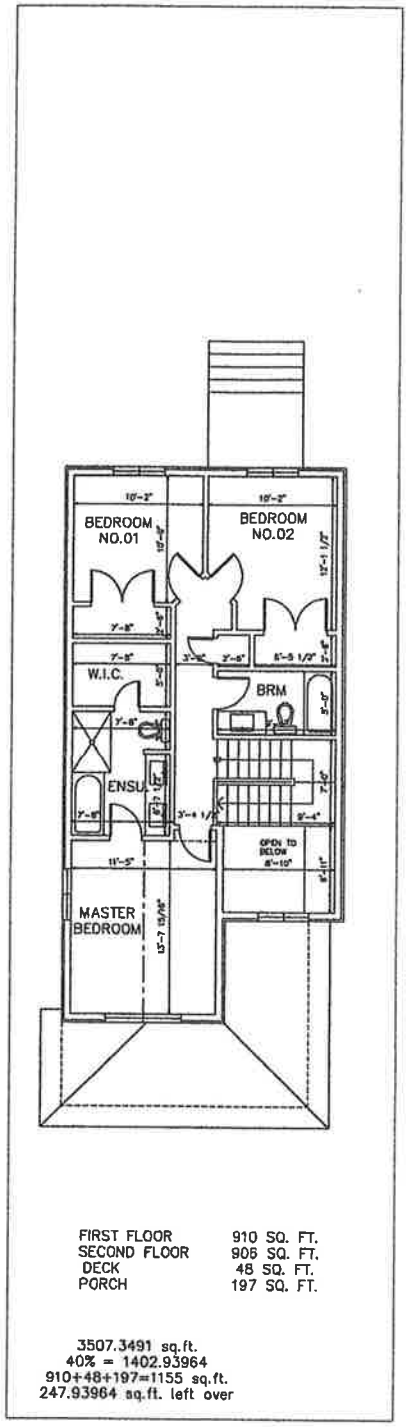

FIRST FLOOR	910 SQ. FT.
SECOND FLOOR	905 SQ. FT.
DECK	48 SQ. FT.
PORCH	197 SQ. FT.

3507.3491 sq.ft.
40% = 1402.93964
910+48+197=1155 sq.ft.
247.93964 sq.ft. left over

SECOND FLOOR PLAN
SCALE: 1/4"= 1'-0"

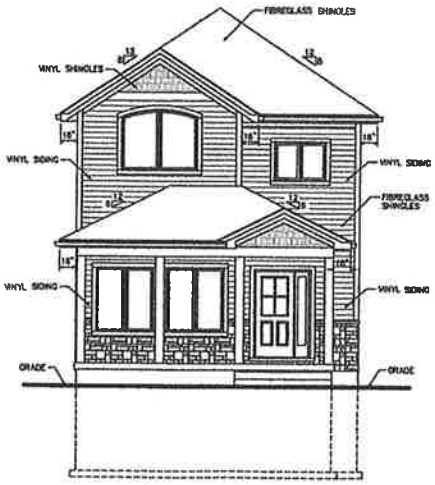

WEST ELEVATION
SCALE: 1/4"= 1'-0"

RECEIVED
OCT 20 2020
City of Kawartha Lakes
Development Services
Planning Division