NOTES

1. LICENSED AREA = 30.0 HECTARES
   AREA TO BE EXTRACTED THROUGH QUARRY OPERATIONS = 19.5 HECTARES
2. QUARRY & PIT OPERATIONS MAY TAKE PLACE CONCURRENTLY. QUARRYING SHALL BE UNDERTAKEN IN TWO PHASES AS IDENTIFIED ON THIS SITE PLAN. QUARRY OPERATIONS IN BOTH PHASES WILL BE INITIATED AT THE WEST LIMIT OF EXTRACTION, PROCEEDING EASTWARD ENSURING THAT THE 3 METER AREA BETWEEN THE TOE OF THE 3:1 PIT SLOPE AND THE QUARRY FACE IS REHABILITATED, SHOULD QUARRYING OPERATIONS HAVE CAUSED DISTURBANCE.
3. A HYDROGEOLOGICAL REPORT UNDERTAKEN BY ALPHA ENVIRONMENTAL SERVICES INC., DATED NOVEMBER 30, 2018 HAS DETERMINED THE ELEVATION OF THE WATER TABLE TO BE AT 274.71 METERS.
4. EXTRACTION OF THE LIMESTONE BEDROCK WILL BE UNDERTAKEN IN ONE LIFT TO A MAXIMUM DEPTH OF 260 METERS WITH A WORKING FACE HEIGHT BEING NO GREATER THAN 15 METERS.
5. THE LIMESTONE BEDROCK WILL BE DRILLED AND BLASTED WITH THE SHOT ROCK BEING REMOVED USING AN EXCAVATOR. THERE SHALL BE NO PUMPING OR DISCHARGE OF WATER FROM THE QUARRY AREA BEING EXCAVATED.
6. BLASTING WILL BE MONITORED FOR NOISE & VIBRATION WITH RECORDS BEING MAINTAINED BY THE LICENSEE AND PROVIDED TO THE MINISTRY OF NATURAL RESOURCES & FORESTRY / MINISTRY OF THE ENVIRONMENT CONSERVATION & PARKS (MECP) UPON THEIR REQUEST.

   BLASTING PROCEDURES AND MONITORING IS TO BE UNDERTAKEN AS IDENTIFIED IN THE BLAST IMPACT ASSESSMENT PREPARED BY DST CONSULTING ENGINEERS DATED JULY 13, 2020 (DST FILE No: IN-NO-2002973)

   A SITE SPECIFIC ATTENUATION STUDY IS TO BE UNDERTAKEN BY AN INDEPENDANT BLASTING CONSULTANT DURING THE FIRST 12 MONTHS OF THE BLASTING OPERATIONS TO DEVELOP A VIBRATION AND OVERPRESSURE ATTENUATION RELATION SPECIFIC TO THIS SITE.
7. THE EXCAVATED SHOT ROCK WILL BE PILED ON SITE AND CRUSHED ON THE FINAL PIT FLOOR.
8. EQUIPMENT USED ON SITE FOR QUARRY OPERATIONS (EXTRACTION & PROCESSING) WILL INCLUDE (BUT NOT BE LIMITED TO) ROCK DRILLING EQUIPMENT, EXCAVATORS, FRONTEND LOADERS, BULLDOZERS, TRUCKS, PORTABLE CRUSHING/ SCREENING PLANTS AND GENERATORS. IF REQUIRED, PROCESSING EQUIPMENT USED ON SITE WILL HAVE THE APPROPRIATE ENVIRONMENTAL COMPLIANCE APPROVALS (UNDER THE MECP REGULATIONS).
9. HOURS OF PIT / QUARRY OPERATIONS SHALL BE AS FOLLOWS: 6:00 A.M. TO 7:00 P.M. MONDAY TO FRIDAY AND 6:00 A.M. TO 5:00 P.M. ON SATURDAYS. PROCESSING IS LIMITED TO MONDAY TO FRIDAY 7:00 A.M. TO 7:00 P.M. NO PIT / QUARRY OPERATIONS SHALL OCCUR ON SUNDAYS.
10. EXPLOSIVES WILL NOT BE DETONATED ON SITE ON SATURDAYS, SUNDAYS OR A HOLIDAY OR BETWEEN 6 P.M. ON ANY DAY AND 9:00 A.M. ON THE FOLLOWING DAY (MONDAY TO FRIDAY). BLAST OCCURRENCES SHALL BE NO MORE THAN ONCE PER WEEK.
11. THE WASH PLANT AND ASSOCIATED WASH POND AND SILT POND MAY BE MOVED TO AN ALTERNATE LOCATION AS QUARRY OPERATIONS PROCEED EASTWARD IN THE PHASE 1 AREA WITH POND SIZES AND LAYOUT CONFIGURATION BEING CHANGED.
12. POST AND WIRE FENCING AS REQUIRED ON THE PIT OPERATIONAL SITE PLAN (PG. 2 OF 5) WILL BE MAINTAINED FOR THE DURATION OF THE PIT / QUARRY LICENCE.
13. HAULAGE CORRIDORS WILL VARY, RUNNING EASTWARD FROM STOCKPILES PLACED ON THE FINAL PIT FLOOR TO THE EAST OF THE ACTIVE EXTRACTED QUARRY AREA (BELOW WATER TABLE).
14. PORTABLE CRUSHING & SCREENING PLANTS SHALL OPERATE ON SITE DURING QUARRY OPERATIONS. PROCESSING WILL TAKE PLACE ON THE FINAL PIT FLOOR, MOVING EASTWARD AS THE QUARRY FACE MOVES EASTWARD. AGGREGATE ON SITE AND IMPORTED AGGREGATE MAY BE CRUSHED / SCREENED ON SITE FOR THE DURATION OF THE AGGREGATE LICENCE.
15. A PORTABLE ASPHALT PLANT MAY BE BROUGHT ON SITE (AS PER FORMER SITE PLANS) AND OPERATED. A DESIGNATED AREA FOR PLACEMENT OF A PORTABLE ASPHALT PLANT IS IDENTIFIED ON THIS PLAN.
16. A MAXIMUM OF 907,000 TONNES OF AGGREGATE (EXISTING MAXIMUM ALLOWABLE TONNAGE UNDER AGGREGATE LICENCE #3260) MAY BE REMOVED FROM THE LICENSED PROPERTY IN ANY CALENDAR YEAR (PIT & QUARRY OPERATIONS COMBINED).
17. IMPORTATION OF MATERIAL DURING PIT & QUARRY OPERATIONS:
    A) RECLAIMED ASPHALT, RECLAIMED CONCRETE, RECLAIMED BRICK, PIT & QUARRY AGGREGATE, PROCESSED AGGREGATE, CLEAN FILL AND CLEAN TOPSOIL MAY BE IMPORTED ONTO THE LICENSED PROPERTY FOR PROCESSING AND / OR TRANSFER. STORAGE OF THESE MATERIALS WILL BE TEMPORARY AS THE MATERIAL WILL BE SOLD.
    B) RECYCLING OF RECLAIMED ASPHALT, CONCRETE & BRICK IS PERMITTED ON SITE.
    C) RECYCLABLE ASPHALT MATERIALS WILL NOT BE STOCKPILED WITHIN 30 METERS OF ANY WATERBODY OR MANMADE POND AND MUST BE AT LEAST 2 METERS ABOVE THE SURFACE OF THE ESTABLISHED WATER TABLE.
    D) ANY REBAR AND OTHER STRUCTURAL METAL MUST BE REMOVED FROM THE RECYCLABLE MATERIAL DURING PROCESSING AND PLACED IN A DESIGNATED SCRAP PILE ON SITE WHICH WILL BE REMOVED ON AN ONGOING BASIS.
    E) REMOVAL OF RECYCLED AGGREGATE AND OTHER IMPORTED MATERIALS AS MENTIONED ABOVE IS TO BE ONGOING.
    F) ONCE THE AGGREGATE ON SITE HAS BEEN DEPLETED THERE WILL BE NO FURTHER IMPORTATION OF MATERIAL NOT USED FOR REHABILITATION.
    G) ONCE FINAL REHABILITATION HAS BEEN COMPLETED AND APPROVED IN ACCORDANCE WITH THE SITE PLAN ALL IMPORTATION AND RECYCLING OPERATIONS MUST CEASE.
    H) CLEAN INERT TOPSOIL & FILL BROUGHT ONTO THE SITE FOR TRANSFER AND OR PROCESSING SHALL BE TESTED AT THE SOURCE BEFORE IT IS DEPOSITED ON SITE, TO ENSURE THAT THE MATERIAL MEETS THE MINISTRY OF THE ENVIRONMENT & CLIMATE CHANGE (MOECC) CRITERIA UNDER TABLE 10F THE MOECC SOILS, GROUND WATER AND SEDIMENT STANDARDS FOR USE UNDER PART XV.1 OF THE ENVIRONMENTAL PROTECTION ACT.

    SAMPLING RESULTS WILL BE PROVIDED TO THE MINISTRY OF NATURAL RESOURCES & FORESTRY AND THE MINISTRY OF THE ENVIRONMENT & CLIMATE CHANGE UPON REQUEST.

    NOTWITHSTANDING CONDITION, WHERE THE IMPORTED MATERIAL IS NOT BEING PLACED WITHIN 1.5 METERS OF THE SURFACE, THE CRITERIA UNDER TABLE 1 FOR SODIUM ADSORPTION RATIO AND ELECTRICAL CONDUCTIVITY DO NOT HAVE TO BE MET.
18. THE SCALE HOUSE / SCALES WILL BE MAINTAINED FOR THE DURATION OF PIT & QUARRY OPERATIONS. A STATIONARY PORTABLE FUEL TANK IS LOCATED ON SITE. THE LICENSEE SHALL ENSURE THAT FUEL STORAGE IS MAINTAINED IN ACCORDANCE WITH THE APPROPRIATE REGULATIONS. LOCATION OF THE ABOVE NOTED STRUCTURES IS ILLUSTRATED ON THIS SITE PLAN.
19. AGGREGATE STOCKPILES (INCLUDING IMPORTED PIT RUN AND PROCESSED AGGREGATE) SHALL BE LOCATED ON THE FINAL PIT FLOOR WITHIN THE AREA OF EXTRACTION. MAXIMUM HEIGHT OF AGGREGATE STOCKPILES IS 10 METERS.
20. NO SCRAP SHALL BE STORED ON SITE. ANY METAL SCRAP GENERATED FROM PROCESSING RECYCLABLES (I.E. REBAR) SHALL BE PILED IN A STORAGE BIN IN THE AREA OF PROCESSING AND REMOVED FROM THE SITE UPON COMPLETION OF EACH CRUSHING / PROCESSING PROJECT.
21. PROCESSING / CRUSHING OF RECYCLABLES WILL TAKE PLACE WITHIN THE DESIGNATED RECYCLABLES STORAGE AREA. CRUSHING AND SCREENING OF AGGREGATE EXTRACTED ON SITE AND IMPORTED PIT RUN MATERIAL WILL TAKE PLACE ON THE REMAINING FINAL PIT FLOOR AREA.
22. AS PER NOTE #20 ON THE PIT OPERATIONAL PLAN (PAGE 2 OF THESE SITE PLANS) NO FUTURE PLANTING OF TREES FOR SCREENING IS PROPOSED. THE EXISTING TREE SCREENING IN SETBACK AREAS SHALL BE MAINTAINED FOR THE DURATION OF QUARRY OPERATIONS AND DURATION OF THE AGGREGATE LICENCE.
23. THE QUARRY OPERATION WILL NOT INVOLVE THE STRIPPING OF TOPSOIL / OVERBURDEN AS EXTRACTION WILL BE UNDERTAKEN ON THE FINAL PIT FLOOR (3 METER LIMIT FROM TOE OF 3:1SLOPES OF FINAL PIT EXTRACTION). THEREFORE, QUARRYING DOES NOT REQUIRE REMOVAL OF ANY TREES. SOME STUMPS AND TREE STEMS GENERATED FROM PIT EXTRACTION ON SITE MAY BE DUMPED INTO THE PONDED QUARRY AREA FOR CREATION OF FISH HABITAT.
24. AS THE WEST QUARRY FACE IS CREATED IN THE PHASE 1 AREA, BOULDERS SHALL BE PLACED ALONG THE TOP OF THE QUARRY FACE AT 2 METER INTERVALS (ALONG THE COMMON BOUNDARY PIT FLOOR WITH THE ADJACENT LICENSED PIT, AGGREGATE LICENCE #3419)
25. AS QUARRY OPERATIONS PROCEED EASTWARD THE LOCATION AND SIZE OF THE WASH AND SETTLING PONDS MAY CHANGE
26. DEPENDING ON THE AMOUNT OF TOPSOIL/ OVERBURDEN REQUIRED FOR SITE REHABILITATION THE TOPSOIL BERMS/ STOCKPILES LOCATED WITHIN THE SETBACK AREAS MAY BE PARTIALLY OR TOTALLY REMOVED.

MINING EXTRACTION SEQUENCE

(PHASING OF EXTRACTION / PROGRESSIVE REHABILITATION)

PHASE 1 QUARRY OPERATIONS (12.9 HA.)
QUARRYING WILL COMMENCE ALONG THE WEST LIMIT OF EXTRACTION AND PROCEED TO THE EAST LIMIT OF EXTRACTION (AS ILLUSTRATED ON THIS PLAN). AS LIMITS OF EXTRACTION ARE REACHED ALONG THE 3 METER SETBACK FROM TOE OF SLOPE THE LICENSEE SHALL ENSURE THAT THE 3:1 SLOPES AND 3 METER SETBACK AREAS ARE TOTALLY REHABILITATED WITH COMPLETE VEGETATION (GRASS).

PHASE 2 QUARRY OPERATIONS (6.6 HA.)

QUARRYING WILL COMMENCE ALONG THE WEST LIMIT OF EXTRACTION AND PROCEED TO THE EAST LIMIT OF EXTRACTION (AS ILLUSTRATED ON THIS PLAN). QUARRYING OF THE PHASE 2 AREA SHALL NOT COMMENCE UNTIL THE 3:1 SLOPES AND 3 METER SETBACK AREAS ALONG THE PHASE 1 LIMITS OF EXTRACTION HAVE BEEN TOTALLY REHABILITATED WITH COMPLETE VEGETATION (GRASS). AS LIMITS OF EXTRACTION ARE REACHED ALONG THE 3 METER SETBACK FROM TOE OF SLOPE THE LICENSEE SHALL ENSURE THAT THE 3:1 SLOPES AND 3 METER SETBACK AREAS ARE TOTALLY REHABILITATED WITH COMPLETE VEGETATION (GRASS).

THIS SITE PLAN IS PREPARED UNDER THE AGGREGATE RESOURCES ACT FOR A CLASS "A" LICENCE, CATEGORIES 1 AND 2, AGGREGATE RESOURCES ACT LICENCE No. 3260

NOTES

1. QUARRY OPERATIONS MAY TAKE PLACE CONCURRENT WITH PIT OPERATIONS.
2. WHEN 50% OF THE PHASE 1 AREA IS MINED, QUARRYING MAY COMMENCE AT THE WEST LIMIT OF THE PHASE 2 AREA.

OVERRIDE OF REGULATIONS

THE FOLLOWING CONDITIONS (NOTES) VARY FROM THE PROVINCIAL OPERATIONAL STANDARDS THAT APPLY TO AGGREGATE LICENSES 5.1, 5.10.1 & 5.19.2

5.1 (FENCING) FOR QUARRY OPERATIONS THERE IS NO FENCING REQUIRED ALONG THE WEST LICENSED AREA BOUNDARY ADJACENT TO THE LICENSED PIT PROPERTY (AGGREGATE LICENCE #3419).

5.10.1 (EXCAVATION SETBACK) FOR QUARRY OPERATIONS THERE IS A 5 METER SETBACK ALONG A PORTION OF THE WEST LICENSED AREA BOUNDARY ADJACENT TO THE LICENSED PIT PROPERTY (AGGREGATE LICENCE #3419). THIS PORTION OF REDUCED SETBACK IS ILLUSTRATED ON THIS PLAN.

5.19.2 (2:1 SLOPE) FOR QUARRY OPERATIONS THERE WILL BE NO SLOPING OF FINAL QUARRY FACES REQUIRED AS THE EXTRACTED AREA WILL BE FLOODED WITH WATER, EVENTUALLY CREATING A SMALL LAKE.

WATER WELL MONITORING PROGRAM

(As per Blast Impact Assessment Report prepared by DST consulting engineers dated July 13, 2020 and Hydrogeological Assessment report prepared by Alpha Environmental Services Inc. dated August 12, 2020)

1. ALL WATER WELLS WITHIN 500 METERS OF THE SITE (WELLS #1 TO #6 IDENTIFIED ON THE EXISTING FEATURES PLAN PG. 1 OF 4) ARE TO BE SAMPLED AND THE WATER ANALYZED FOR DRINKING WATER QUALITY IN ACCORDANCE WITH MINISTRY OF THE ENVIRONMENT CONSERVATION & PARKS (MECP) GUIDELINES AND REGULATIONS PRIOR TO ANY BLASTING ACTIVITIES TO DEVELOP A WATER QUALITY BASELINE. THE STATIC WATER LEVEL SHALL ALSO BE IDENTIFIED IN EACH OF THE WELLS AT THE SAME TIME USING A DIP METER. THE WATER LEVEL AND WATER QUALITY DATA SHALL BE ASSESSED WITH A REPORT PREPARED AND KEPT ON SITE FOR REVIEW BY MINISTRY OF NATURAL RESOURCES MNR&F AND MECP STAFF AT THEIR REQUEST.
2. WATER LEVELOGGERS SHALL BE INSTALLED IN WELLS #2 AND #3 PRIOR TO BLASTING IN ORDER TO MEASURE AND RECORD THE WATER LEVELS IN THESE WELLS AT 4:00 A.M. AND 4:00 P.M. DAILY. THESE LOGGERS SHALL BE DOWNLOADED ANNUALLY IN EARLY OCTOBER AND AN ASSESSMENT (REPORT) ON WATER LEVELS SHALL BE COMPLETED. THE REPORT SHALL BE KEPT ON SITE FOR REVIEW BY MNR&F AND MECP STAFF AT THEIR REQUEST.
3. ONCE BLASTING HAS COMMENCED THE WATER IN WELLS #1 TO #6 SHALL BE SAMPLED AND ANALYZED ANNUALLY IN EARLY OCTOBER FOR DRINKING WATER QUALITY. THE STATIC WATER LEVEL SHALL ALSO BE IDENTIFIED IN EACH OF THE WELLS AT THE SAME TIME USING A DIP METER. AN ANNUAL ASSESSMENT AND REPORT SHALL BE COMPLETED AND KEPT ON SITE FOR REVIEW BY MNR&F AND MECP STAFF AT THEIR REQUEST.
4. THE FOLLOWING WATER QUALITY COMPONENTS SHALL BE ANALYZED FOR EACH OF THE WELLS (WELLS #1 TO #6): TOTAL COLIFORMS, E. COLI, FECAL COLIFORM, TOTAL SUSPENDED SOLIDS, AS WELL AS ALKALINITY, HARDNESS, ORTHOPHOSPHATE, AMMONIA, ION BALANCE, pH, CHLORIDE, NITRATE, SULPHATE, CONDUCTIVITY, NITRITE, TDS (CALCULATED), DOC, NITRITE + NITRATE AND ICP METALS (DISSOLVED) INCLUDING: Ca, Cu, Fe, Mg, Mn, K, Na and Zn.
5. IF ANY ANOMALIES ARE DETERMINED RELATIVE TO THE ABOVE NOTED DATA ASSESSMENTS MNR&F AND MECP SHALL BE SO ADVISED.

NOISE CONDITIONS

(As per Noise Impact Study prepared by HGC Engineering dated November 05, 2020)

1. A 3m HIGH NOISE BARRIER SHALL BE CONSTRUCTED ALONG THE NORTH BOUNDARY OF THE LICENSED PIT/QUARRY AS SHOWN ON THE OPERATIONAL PLAN. THE NOISE BARRIER MAY TAKE THE FORM OF A BERM (OVERBURDEN SOIL, TAILINGS, ETC.) MATERIAL STOCKPILES OR BE OF A SOLID WALL CONSTRUCTION WITH A SURFACE DENSITY OF NO LESS THAN 20 kg/m2. A WALL MAY BE CONSTRUCTED FROM ANY OF A VARIETY OF IMPERVIOUS MATERIALS SUCH AS WOOD, METAL, WASTE ROCK, BRICK, PRE-CAST CONCRETE, SHIPPING CONTAINERS, HAY BALES OR OTHER CONCRETE/WOOD COMPOSITE SYSTEMS PROVIDED THAT IT IS FREE OF GAPS OR CRACKS WITHIN OR BELOW ITS EXTENT.
2. ALL MOBILE CONSTRUCTION EQUIPMENT OPERATING IN THE PIT/ QUARRY OR USED TO PREPARE THE PIT/QUARRY FOR EXCAVATION, TO MAINTAIN THE FACILITY OR TO CONSTRUCT BERMS OR LOCAL SHIELDING FEATURES SHALL PRODUCE SOUND LEVELS WHICH COMPLY WITH MECP GUIDELINES NPC-115 (SOUND LEVEL LIMITS FOR MOTORIZED CONSTRUCTION EQUIPMENT).
3. A NOISE STUDY SHOULD BE CONDUCTED IF THE MUNICIPALITY RECEIVES A DEVELOPMENT APPLICATION FOR A NOISE SENSITIVE USE FOR VACANT LOT #1 (VL1) TO DETERMINE ANY NOISE MITIGATION REQUIREMENTS.
4. ANY PROPOSED CHANGES TO THE ASPECTS OF THE EXTRACTION, PROCESSING AND SHIPPING OPERATIONS AS RELATING TO NOISE CONTROL SHALL BE REVIEWED BY A QUALIFIED ACOUSTICAL CONSULTANT FOR COMPLIANCE WITH THE RELEVANT NOISE CRITERIA.

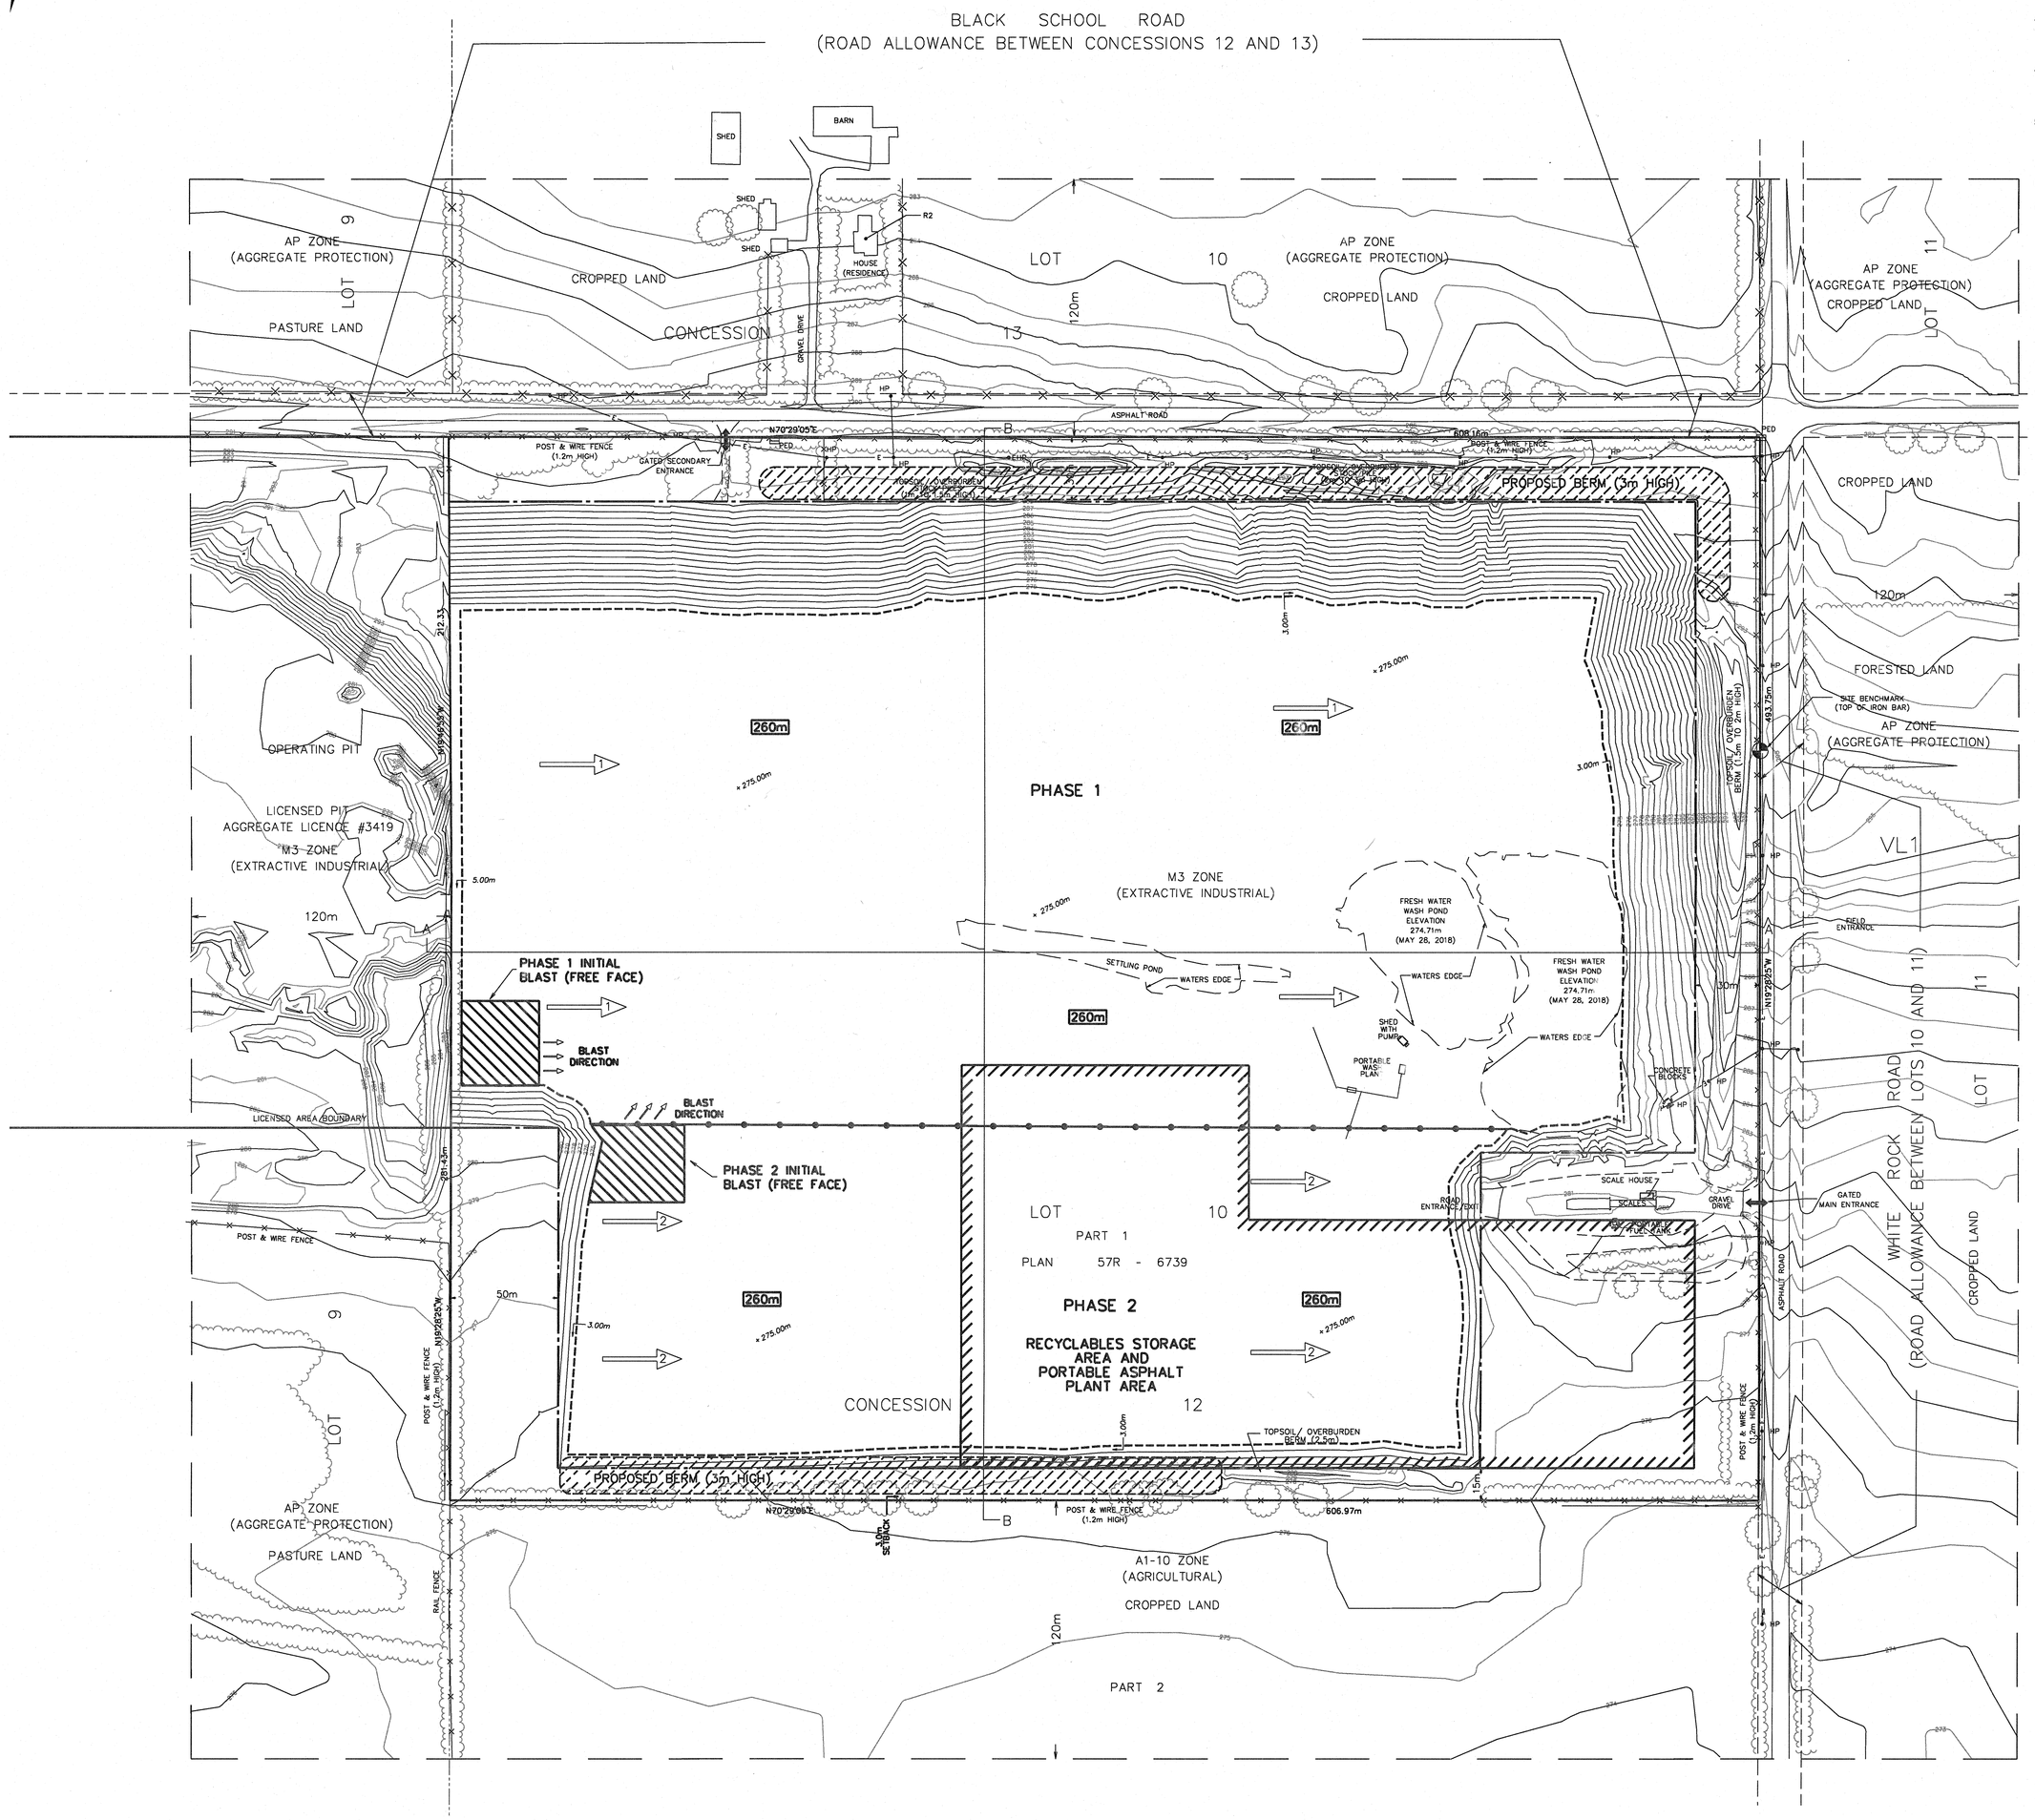

SITE PLAN AMENDMENTS				
No.	DATE	DESCRIPTION	DATE APPROVED	APPROVED (INITIALS MNR & F OFFICIAL)

APPENDIX " B-3 "
to
REPORT PLAN2021-010
FILE NO: D06-2020-004

WHITEROCK PIT/QUARRY - AGGREGATE LICENCE #3260
LICENSED TO: BEDARD SAND & GRAVEL LIMITED
1086 THE GLEN ROAD,
WOODVILLE ONTARIO, K0M 2T0

PART OF LOT 10
CONCESSION 12

GEOGRAPHIC TOWNSHIP OF MARIPOSA

CITY OF KAWARTHA LAKES

SCALE 1 : 1250

25 0 25 50 75 metres

METRIC DISTANCES AND/OR COORDINATES SHOWN ON THIS PLAN ARE IN METRES AND CAN BE CONVERTED TO FEET BY DIVIDING BY 0.3048.

LEGEND

- BOUNDARY OF LICENSED AREA
- LOT LINE
- LIMIT OF ROAD ALLOWANCE
- LIMIT OF EXTRACTION (QUARRY)
- SETBACK LIMIT (PIT)
- LIMIT OF 120m INFORMATION ZONE
- OVERHEAD HYDRO WIRES
- TELEPHONE PEDESTAL — PED
- HYDRO POLE — HP
- ENTRANCE/EXIT
- FENCE
- CONTOUR LINE — 263
- DIRECTION OF EXTRACTION WITH PHASE NUMBER
- SITE BENCHMARK
- BUSH - MIXED DECIDUOUS AND CONIFEROUS
- GROUND ELEVATION — +275.04
- CROSS - SECTION — A
- BLAST PHASE AREA BOUNDARY
- PORTABLE ASPHALT PLANT AND RECYCLABLES STORAGE AREA BOUNDARY
- PHASE BOUNDARY
- PROPOSED BERM
- DEPTH OF EXTRACTION — 275m
- RECEPTOR # 2 — R2
- VACANT LOT # 1 — VL1

SPILLS RESPONSE PLAN

ALL EMPLOYEES AND CONTRACTORS MUST OBEY THE FOLLOWING INSTRUCTIONS WHEN HANDLING POTENTIAL CONTAMINATES. FAILURE TO COMPLY WITH THE FOLLOWING MAY RESULT IN IMMEDIATE DISMISSAL FROM MY EMPLOY

ALL EMPLOYEES AND CONTRACTORS HANDLING FUEL AND/OR POTENTIAL CONTAMINANTS WILL BE INSTRUCTED AS TO THE PROPER, SAFE HANDLING OF SUCH FUELS.

POTENTIAL CONTAMINANTS, I.E. FUEL, WILL BE STORED AND HANDLED AS REQUIRED BY PROVINCIAL LEGISLATION.

ALL SPILLS OR RELEASE OF CONTAMINANTS MUST BE CLEANED UP IMMEDIATELY AND TRANSPORTED TO AN APPROVED WASTE DISPOSAL SITE BY A LICENCED HAULER. ANY SPILL MUST BE IMMEDIATELY CONTAINED TO PREVENT FURTHER SPREAD, I.E. EXCAVATE AND CONTAIN OIL SOAKED MATERIAL IN A LOADER BUCKET UNTIL PROPER DISPOSAL CAN BE ARRANGED.

ALL SPILLS OR RELEASE OF CONTAMINANTS MUST BE IMMEDIATELY REPORTED TO THE MINISTRY OF THE ENVIRONMENT SPILLS ACTION CENTER BY TELEPHONE AT 1-800-268-6060.

EMPLOYEES AND CONTRACTORS WORKING ON SITE WILL BE INFORMED AND REQUIRED TO COMPLY WITH THIS PLAN.

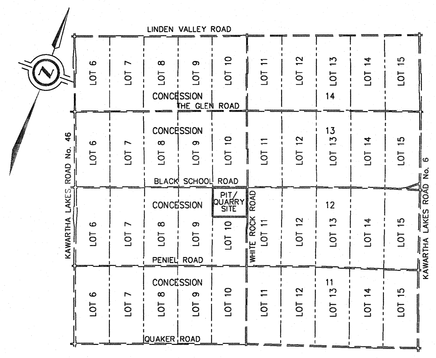

KEYMAP: NOT TO SCALE

I ACKNOWLEDGE AND SHALL CARRY ON THE OPERATION OF THIS SITE PLAN IN ACCORDANCE WITH THE SITE PLAN UPON WHICH MY LICENCE IS BASED.

JAMES BEDARD
BEDARD SAND & GRAVEL LIMITED

Jan 25/21
DATE

SITE PLAN APPROVED BY

MINISTRY OF NATURAL RESOURCES & FORESTRY

DATE

PLAN PREPARED BY

MARYNA A. HANNA
ONTARIO LAND SURVEYOR

Jan. 25, 2021
DATE

QUARRY OPERATIONAL SITE PLAN

SHEET 3 OF 4

COE FISHER CAMERON LAND SURVEYORS
SURVEYING MAPPING GIS
A Division of J.D. Barnes Limited
3 COMMERCE PLACE, UNIT 201, LINDSAY, ON K9V 6N5
T: (705) 324-4152 F: (705) 324-8406 www.jdbarnes.com

DRAWN BY:	CHECKED BY:	REFERENCE NO.:
RH / DC	M.A.H.	18-17-042-01

FILE: G:\18-17-042\01\Drawing\18-17-042-01-QRYOP.dgn DATED: 01/25/2021
PLOTTED: 1/25/2021