APPENDIX "B"

to

REPORT PLAN2017-044
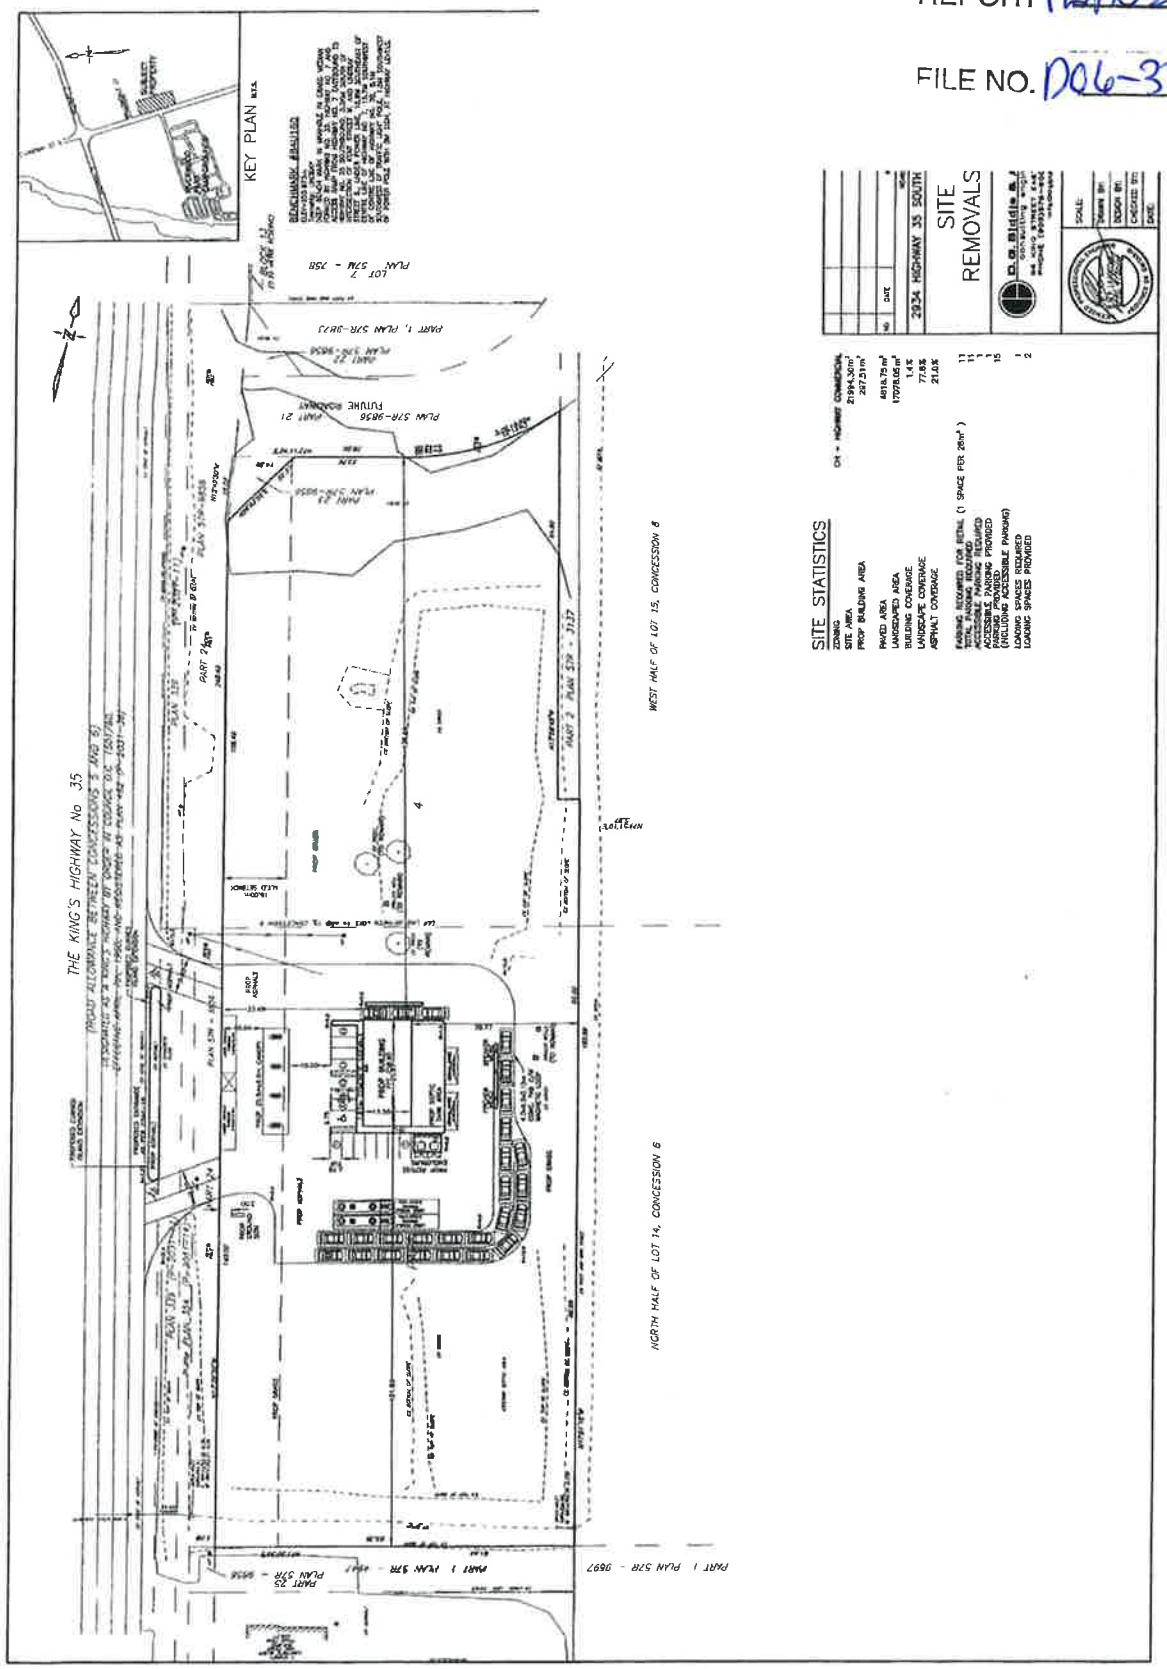
FILE NO. D06-33-085