Appendix " G "
to
Report PLAN2022-014
File No: D01-2021-001
D06-2021-001
& D05-2021-001

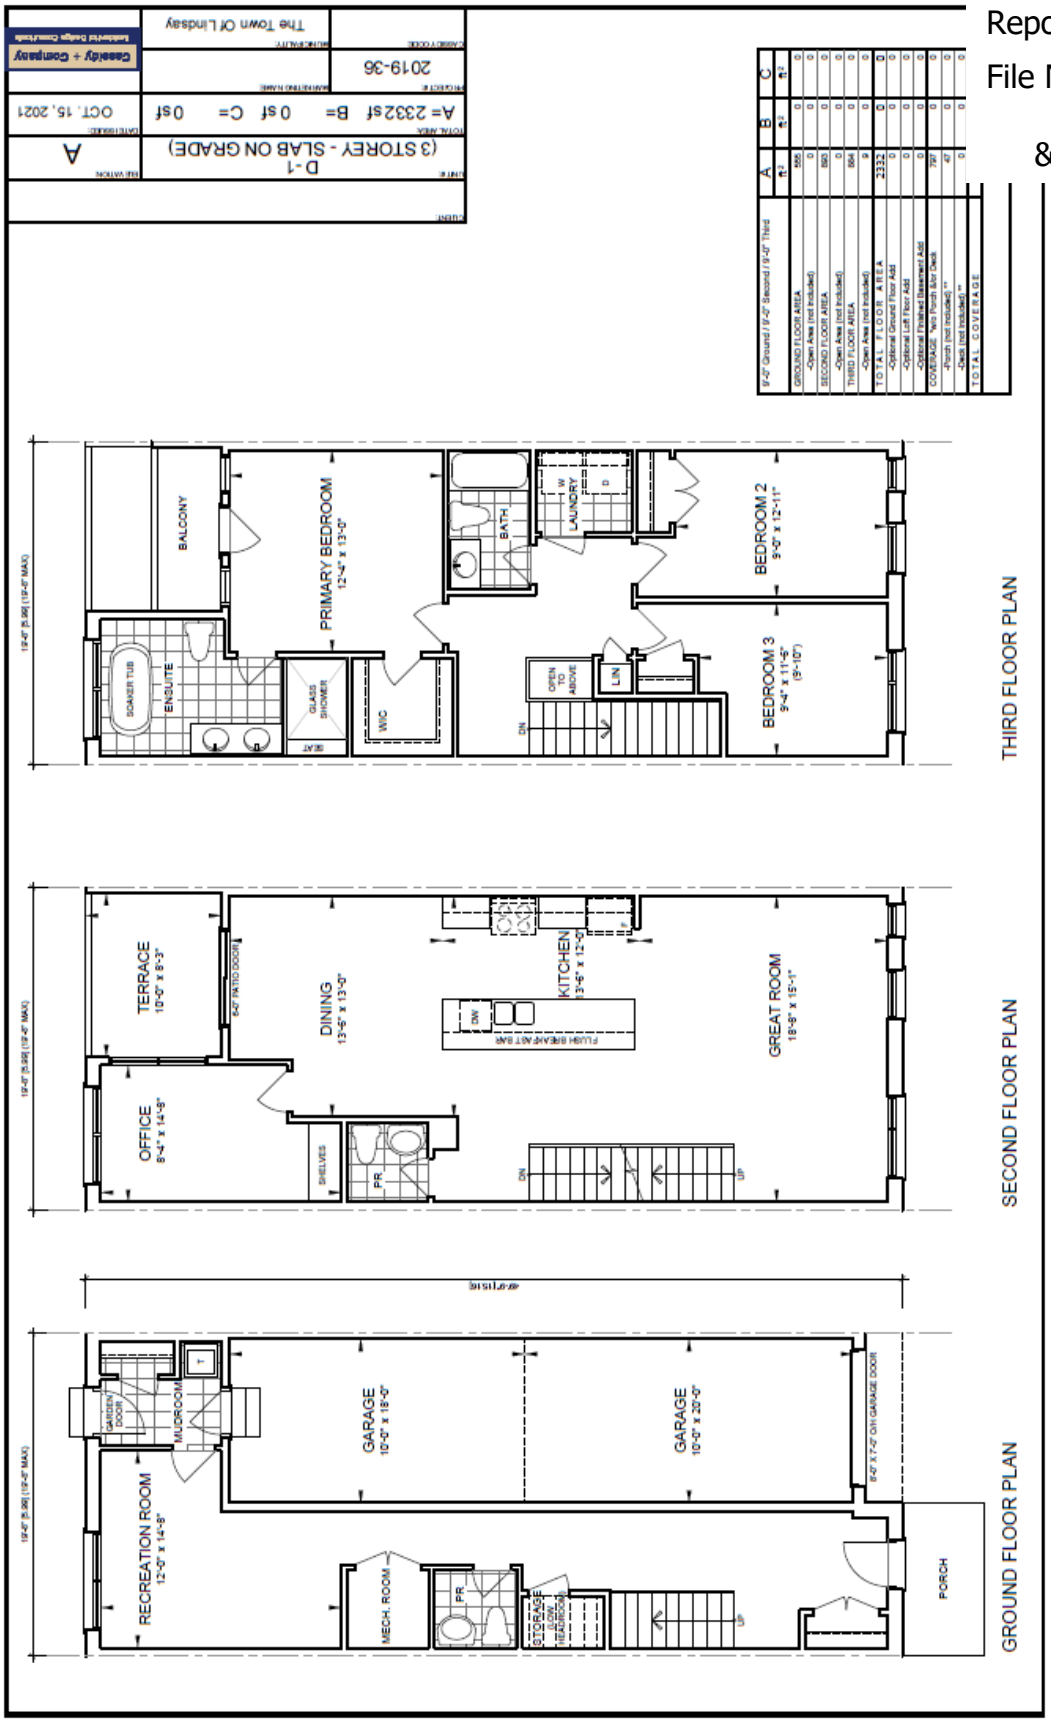

FRONT ELEVATION A

CLIENT	
TITLE	D-1 (3 STOREY - SLAB ON GRADE)
REVISION	A
TOTAL AREA	A= 2332sf B= 0sf C= 0sf
DATE ISSUED	OCT. 15, 2021
PROJECT #	2019-36
PROPOSED USE	
CODE / YEAR	
MUNICIPALITY	The Town Of Lindsay

Cassidy + Company
Engineered Design Solutions