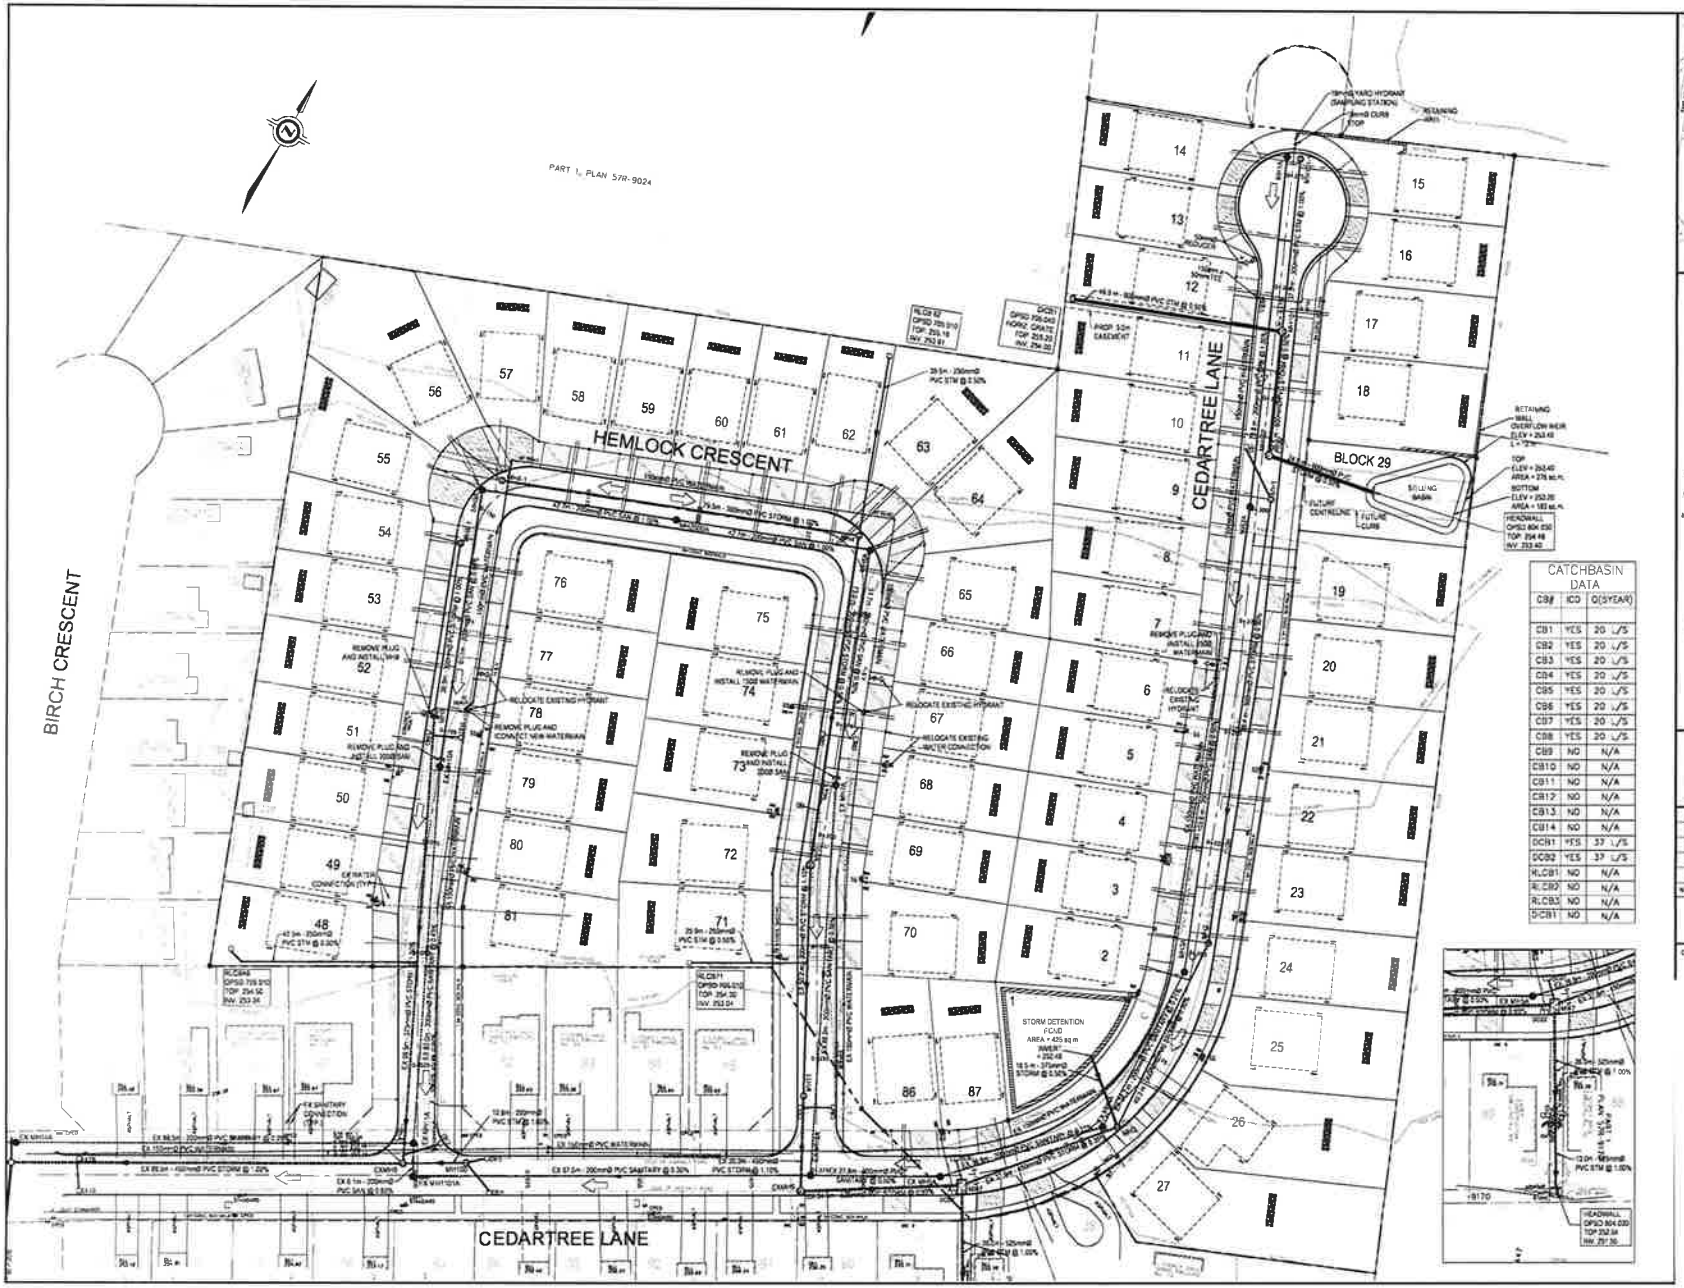

LEGEND

97.83	DENOTES PROPOSED GRADES
97.83SW	DENOTES PROPOSED SWALE GRADE
97.83TB	DENOTES TOP OF RETAINING WALL
97.83BW	DENOTES BOTTOM OF RETAINING WALL
97.83EW	DENOTES EXISTING ELEVATION
97.83IW	DENOTES IMC GROUP PROPOSED ELEVATION
(251.45)	DENOTES SPECIFIED HOUSE GRADE
○	DENOTES PROPOSED STORM MANHOLE
●	DENOTES PROPOSED SANITARY MANHOLE
□	DENOTES PROPOSED CATCHBASIN
■	DENOTES PROPOSED VALVE IN BOX
⊕	DENOTES PROPOSED FIRE HYDRANT
⊕	DENOTES PROPOSED WATER SERVICE BOX
PAD	DENOTES PROPOSED PAD MOUNTED TRANSFORMER
	DENOTES PROPOSED LIGHT STANDARD
	DENOTES MINIMUM BELL REQUIREMENT
	DENOTES MINIMUM GROUND CABLE TV PEDESTAL
H	DENOTES HYDRO SERVICE
	DENOTES PROPOSED SANITARY SERVICE
	DENOTES EXISTING SANITARY SERVICE
	DENOTES PROPOSED WATER SERVICE
	DENOTES EXISTING WATER SERVICE
U T E L	DENOTES UTILITY CROSSING
	DENOTES PROPOSED COMMUNITY MAILBOX
	DENOTES STREET TREE
F	DENOTES FRONT DRAINING LOT
L.O.	DENOTES LOCKOUT LOT
S.D.	DENOTES SPLIT DRAINAGE
T	DENOTES TRANSITION LOT
	DENOTES DOWNSPOUT LOCATION
	DENOTES SOAKAWAY PIT LOCATION (10.50 sq.m)
	DENOTES BUILDING ENVELOPE

"BM 1:
CUT CROSS ON THE TOP OF THE CONCRETE VAULT FOR HYDRO TRANSFORMER #26745 BETWEEN LOTS 92 AND 93, REGISTERED PLAN No. 526, HAVING AN ELEVATION OF 255.57m (COVD-1928/1978)

"BM 2:
CUT CROSS ON THE TOP OF THE CONCRETE VAULT FOR HYDRO TRANSFORMER #26780 BETWEEN LOTS 1 AND 2, REGISTERED PLAN No. 622, HAVING AN ELEVATION OF 255.51m (COVD01928/1978)

No.	DATE	BY	REVISIONS

CITY OF KAWARTHA LAKES

CLIENT

2271458 ONTARIO INC.

APPENDIX "B"
to
REPORT PLAN2022-056
FILE NO. D06-2022-022