Appendix D
to
Report RS2019-017
File No. L06-17-RS006

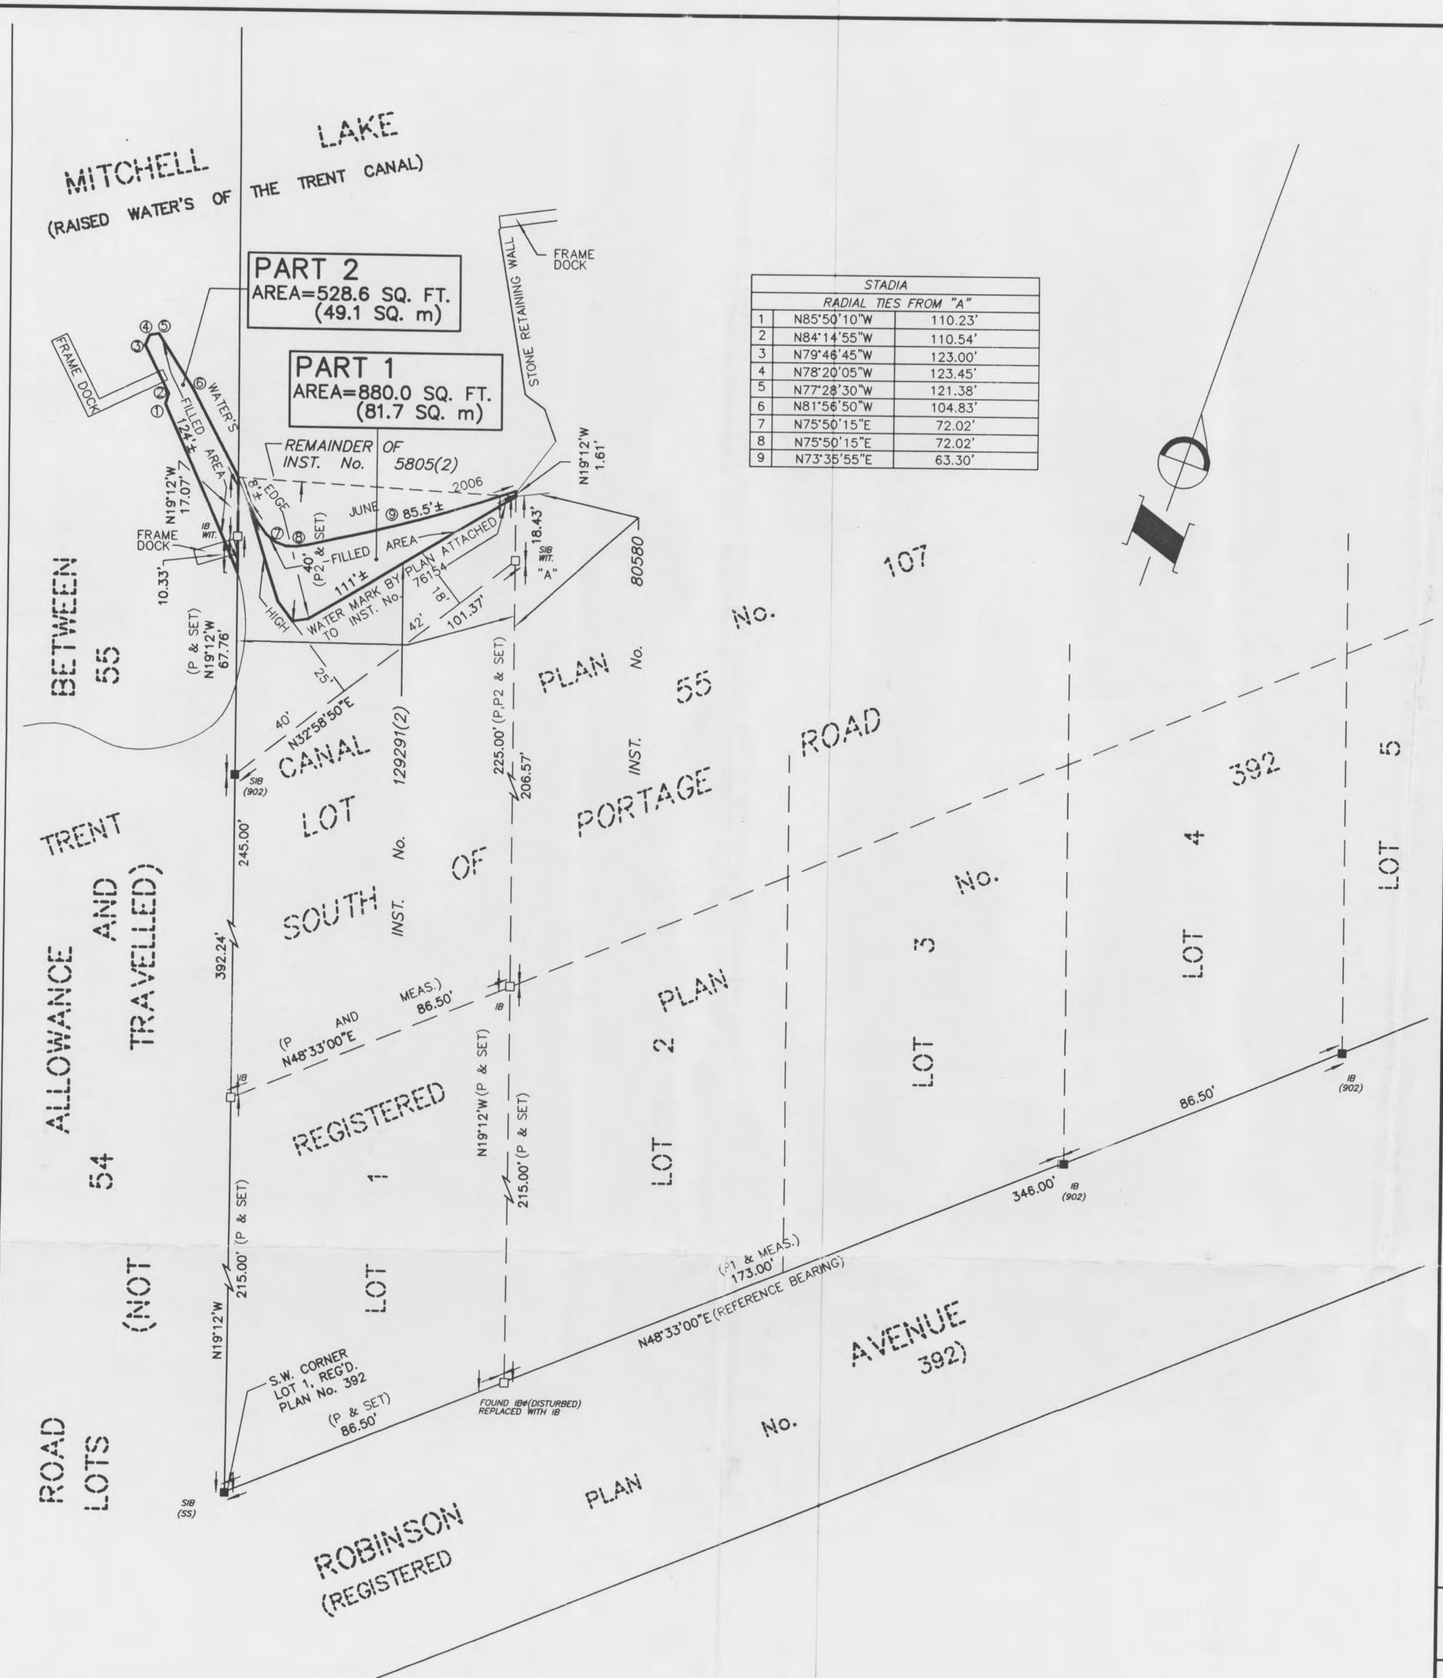

STADIA		
RADIAL TIES FROM "A"		
1	N85°50'10"W	110.23'
2	N84°14'55"W	110.54'
3	N79°46'45"W	123.00'
4	N78°20'05"W	123.45'
5	N77°28'30"W	121.38'
6	N81°56'50"W	104.83'
7	N75°50'15"E	72.02'
8	N75°50'15"E	72.02'
9	N73°35'55"E	63.30'

DISTANCES SHOWN ON T
CONVERTED TO METRES

PLAN 57R– 9336
Received and deposited
Dated: September 27, 2006
Asst. Dep.
Land Registrar for the Registry Division of Victoria No. 57.

SCHEDULE		
PART	DESCRIPTION	INSTRUMENT
1	PART OF THE BED OF MITCHELL LAKE IN FRONT OF LOT 55 SOUTH OF PORTAGE ROAD	REMAINDER OF INST. No. 5805(2) FEDERAL CROWN LAND
2	PART OF THE ROAD ALLOWANCE BETWEEN LOTS 54 AND 55, SOUTH OF PORTAGE ROAD	CITY OF KAWARTHA LAKES

I require this plan to be deposited under The Registry Act.

Dated: Sept 25, 2006

GERALD G. HICKSON

PLAN
OF SURVEY OF
PART OF THE BED OF MITCHELL LAKE IN FRONT OF LOT 55 SOUTH OF PORTAGE ROAD
AND
PART OF THE ROAD ALLOWANCE BETWEEN LOTS 54 AND 55 SOUTH OF PORTAGE ROAD

GEOGRAPHIC TOWNSHIP OF ELDON
CITY OF KAWARTHA LAKES

Scale : 1 Inch = 30 Feet

30' 0' 30' 60' FEET 1"=30'

COE, FISHER, CAMERON
ONTARIO LAND SURVEYORS

LEGEND:

BEARINGS ARE ASTRONOMIC AND ARE REFERRED TO THE NORTHERLY LIMIT OF ROBINSON AVENUE IN ACCORDANCE WITH REGISTERED PLAN No. 392 HAVING A BEARING OF N48°33'E .

- PLANTED SURVEY MONUMENT
- FOUND SURVEY MONUMENT

SIB – STANDARD IRON BAR
IB – IRON BAR
—×—×—×— FENCE
(902) – COE, FISHER, CAMERON, O.L.S.
(SS) – SMITH AND SMITH, O.L.S.
P – DENOTES BUILDING LOCATION SURVEY BY WILLIAM R. COE LTD., O.L.S. DATED JANUARY 10, 1984 (FILE EN–75–2039)
P1 – DENOTES REGISTERED PLAN No. 392
P2 – DENOTES TRENT CANAL PLAN No. T.C. 3188–A, DATED OCTOBER 20, 1964, ATTACHED TO INST. No. 76154

SURVEYOR'S CERTIFICATE:

I HEREBY CERTIFY THAT:

1. THIS SURVEY AND PLAN ARE CORRECT AND IN ACCORDANCE WITH THE SURVEYS ACT, THE SURVEYORS ACT AND THE REGISTRY ACT AND THE REGULATIONS MADE UNDER THEM.
2. THE SURVEY WAS COMPLETED ON THE 29 TH DAY OF JUNE, 2006.

DATED: September 25, 2006

GERALD G. HICKSON
ONTARIO LAND SURVEYOR

Public Works and Government Services Canada
Real Property Services
Real Property Geomatics Services

Travaux publics et Services gouvernement aux Canada
Services immobiliers
Services geomatiques immobiliers

COE, FISHER, CAMERON
ONTARIO LAND SURVEYORS

257 KENT STREET WEST
LINDSAY, ONTARIO PH. 324–4152

DRAWN BY: R.A.H.
CHECKED BY: G.G.H.

EN–06–8481