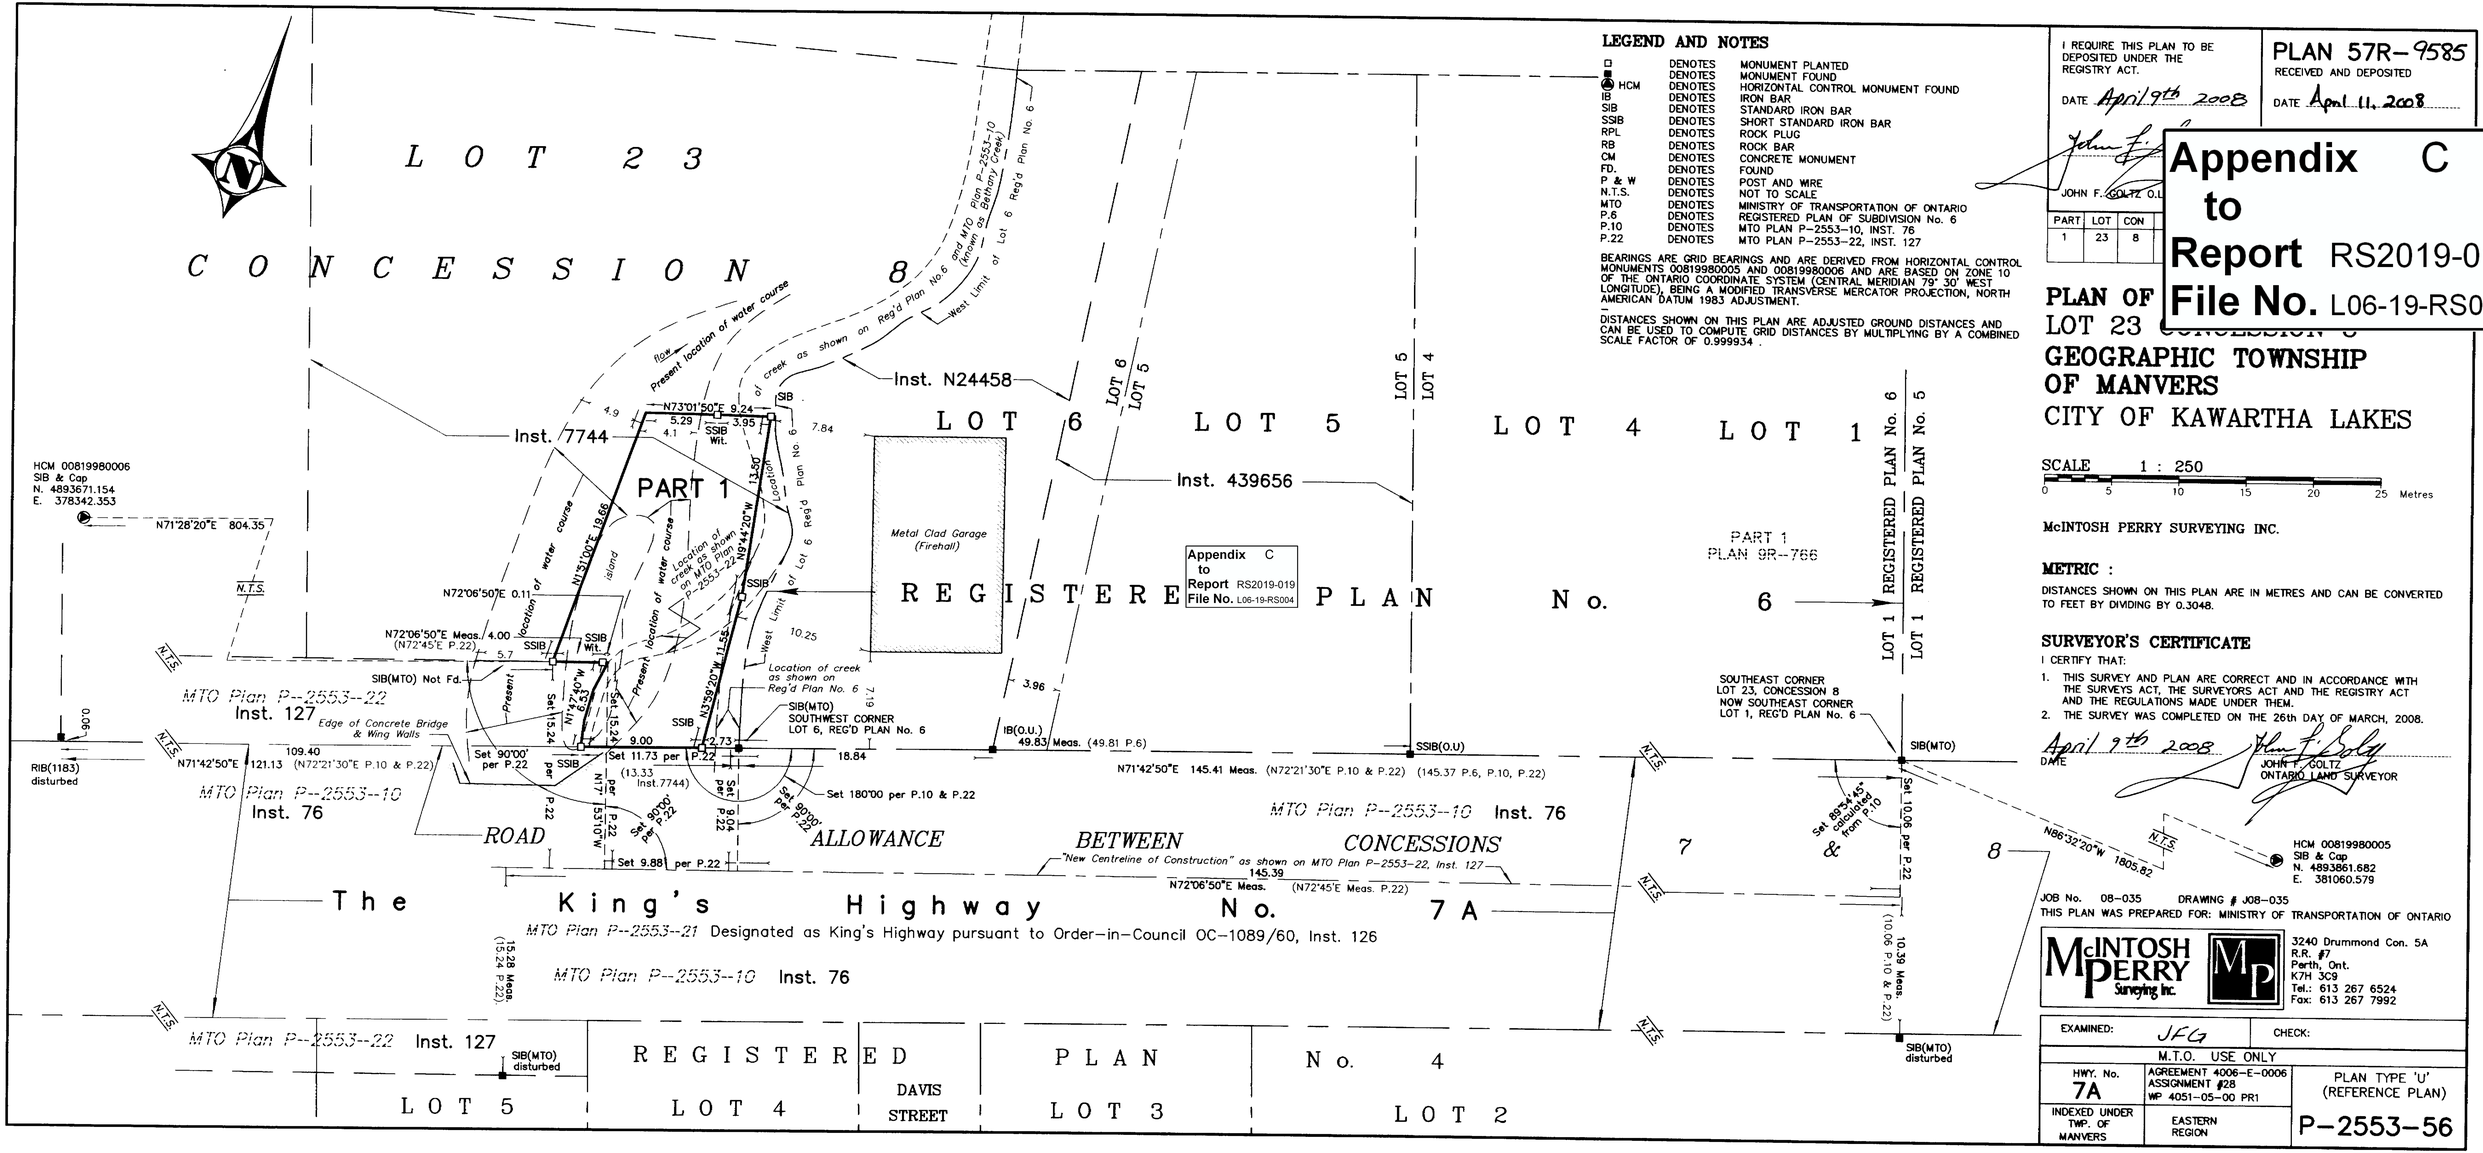

LEGEND AND NOTES

□	DENOTES	MONUMENT PLANTED
●	DENOTES	MONUMENT FOUND
HCM	DENOTES	HORIZONTAL CONTROL MONUMENT FOUND
IB	DENOTES	IRON BAR
SIB	DENOTES	STANDARD IRON BAR
SSIB	DENOTES	SHORT STANDARD IRON BAR
RPL	DENOTES	ROCK PLUG
RB	DENOTES	ROCK BAR
CM	DENOTES	CONCRETE MONUMENT
FD.	DENOTES	FOUND
P & W	DENOTES	POST AND WIRE
N.T.S.	DENOTES	NOT TO SCALE
MTO	DENOTES	MINISTRY OF TRANSPORTATION OF ONTARIO
P.6	DENOTES	REGISTERED PLAN OF SUBDIVISION No. 6
P.10	DENOTES	MTO PLAN P-2553-10, INST. 76
P.22	DENOTES	MTO PLAN P-2553-22, INST. 127

BEARINGS ARE GRID BEARINGS AND ARE DERIVED FROM HORIZONTAL CONTROL MONUMENTS 00819980005 AND 00819980006 AND ARE BASED ON ZONE 10 OF THE ONTARIO COORDINATE SYSTEM (CENTRAL MERIDIAN 79° 30' WEST LONGITUDE), BEING A MODIFIED TRANSVERSE MERCATOR PROJECTION, NORTH AMERICAN DATUM 1983 ADJUSTMENT.

DISTANCES SHOWN ON THIS PLAN ARE ADJUSTED GROUND DISTANCES AND CAN BE USED TO COMPUTE GRID DISTANCES BY MULTIPLYING BY A COMBINED SCALE FACTOR OF 0.999934 .

I REQUIRE THIS PLAN TO BE DEPOSITED UNDER THE REGISTRY ACT.

DATE April 9th 2008

JOHN F. COLTZ O.L.S.

PART	LOT	CON
1	23	8

PLAN 57R-9585
RECEIVED AND DEPOSITED
DATE April 11, 2008

Appendix C to Report RS2019-019 File No. L06-19-RS004

PLAN OF
LOT 23 CONCESSION 8
GEOGRAPHIC TOWNSHIP OF MANVERS
CITY OF KAWARTHA LAKES

SCALE 1 : 250

0 5 10 15 20 25 Metres

McINTOSH PERRY SURVEYING INC.

METRIC :

DISTANCES SHOWN ON THIS PLAN ARE IN METRES AND CAN BE CONVERTED TO FEET BY DIVIDING BY 0.3048.

SURVEYOR'S CERTIFICATE

I CERTIFY THAT:

1. THIS SURVEY AND PLAN ARE CORRECT AND IN ACCORDANCE WITH THE SURVEYS ACT, THE SURVEYORS ACT AND THE REGISTRY ACT AND THE REGULATIONS MADE UNDER THEM.
2. THE SURVEY WAS COMPLETED ON THE 26th DAY OF MARCH, 2008.

April 9th 2008
DATE

JOHN F. COLTZ
ONTARIO LAND SURVEYOR

JOB No. 08-035 DRAWING # J08-035

THIS PLAN WAS PREPARED FOR: MINISTRY OF TRANSPORTATION OF ONTARIO

McINTOSH PERRY Surveying Inc.
3240 Drummond Con. 5A
R.R. #7
Perth, Ont.
K7H 3C9
Tel.: 613 267 6524
Fax: 613 267 7992

EXAMINED: JFC	CHECK:
M.T.O. USE ONLY	
HWY. No. 7A	AGREEMENT 4006-E-0006 ASSIGNMENT #28 WP 4051-05-00 PR1
INDEXED UNDER TWP. OF MANVERS	EASTERN REGION

PLAN TYPE 'U' (REFERENCE PLAN)

P-2553-56