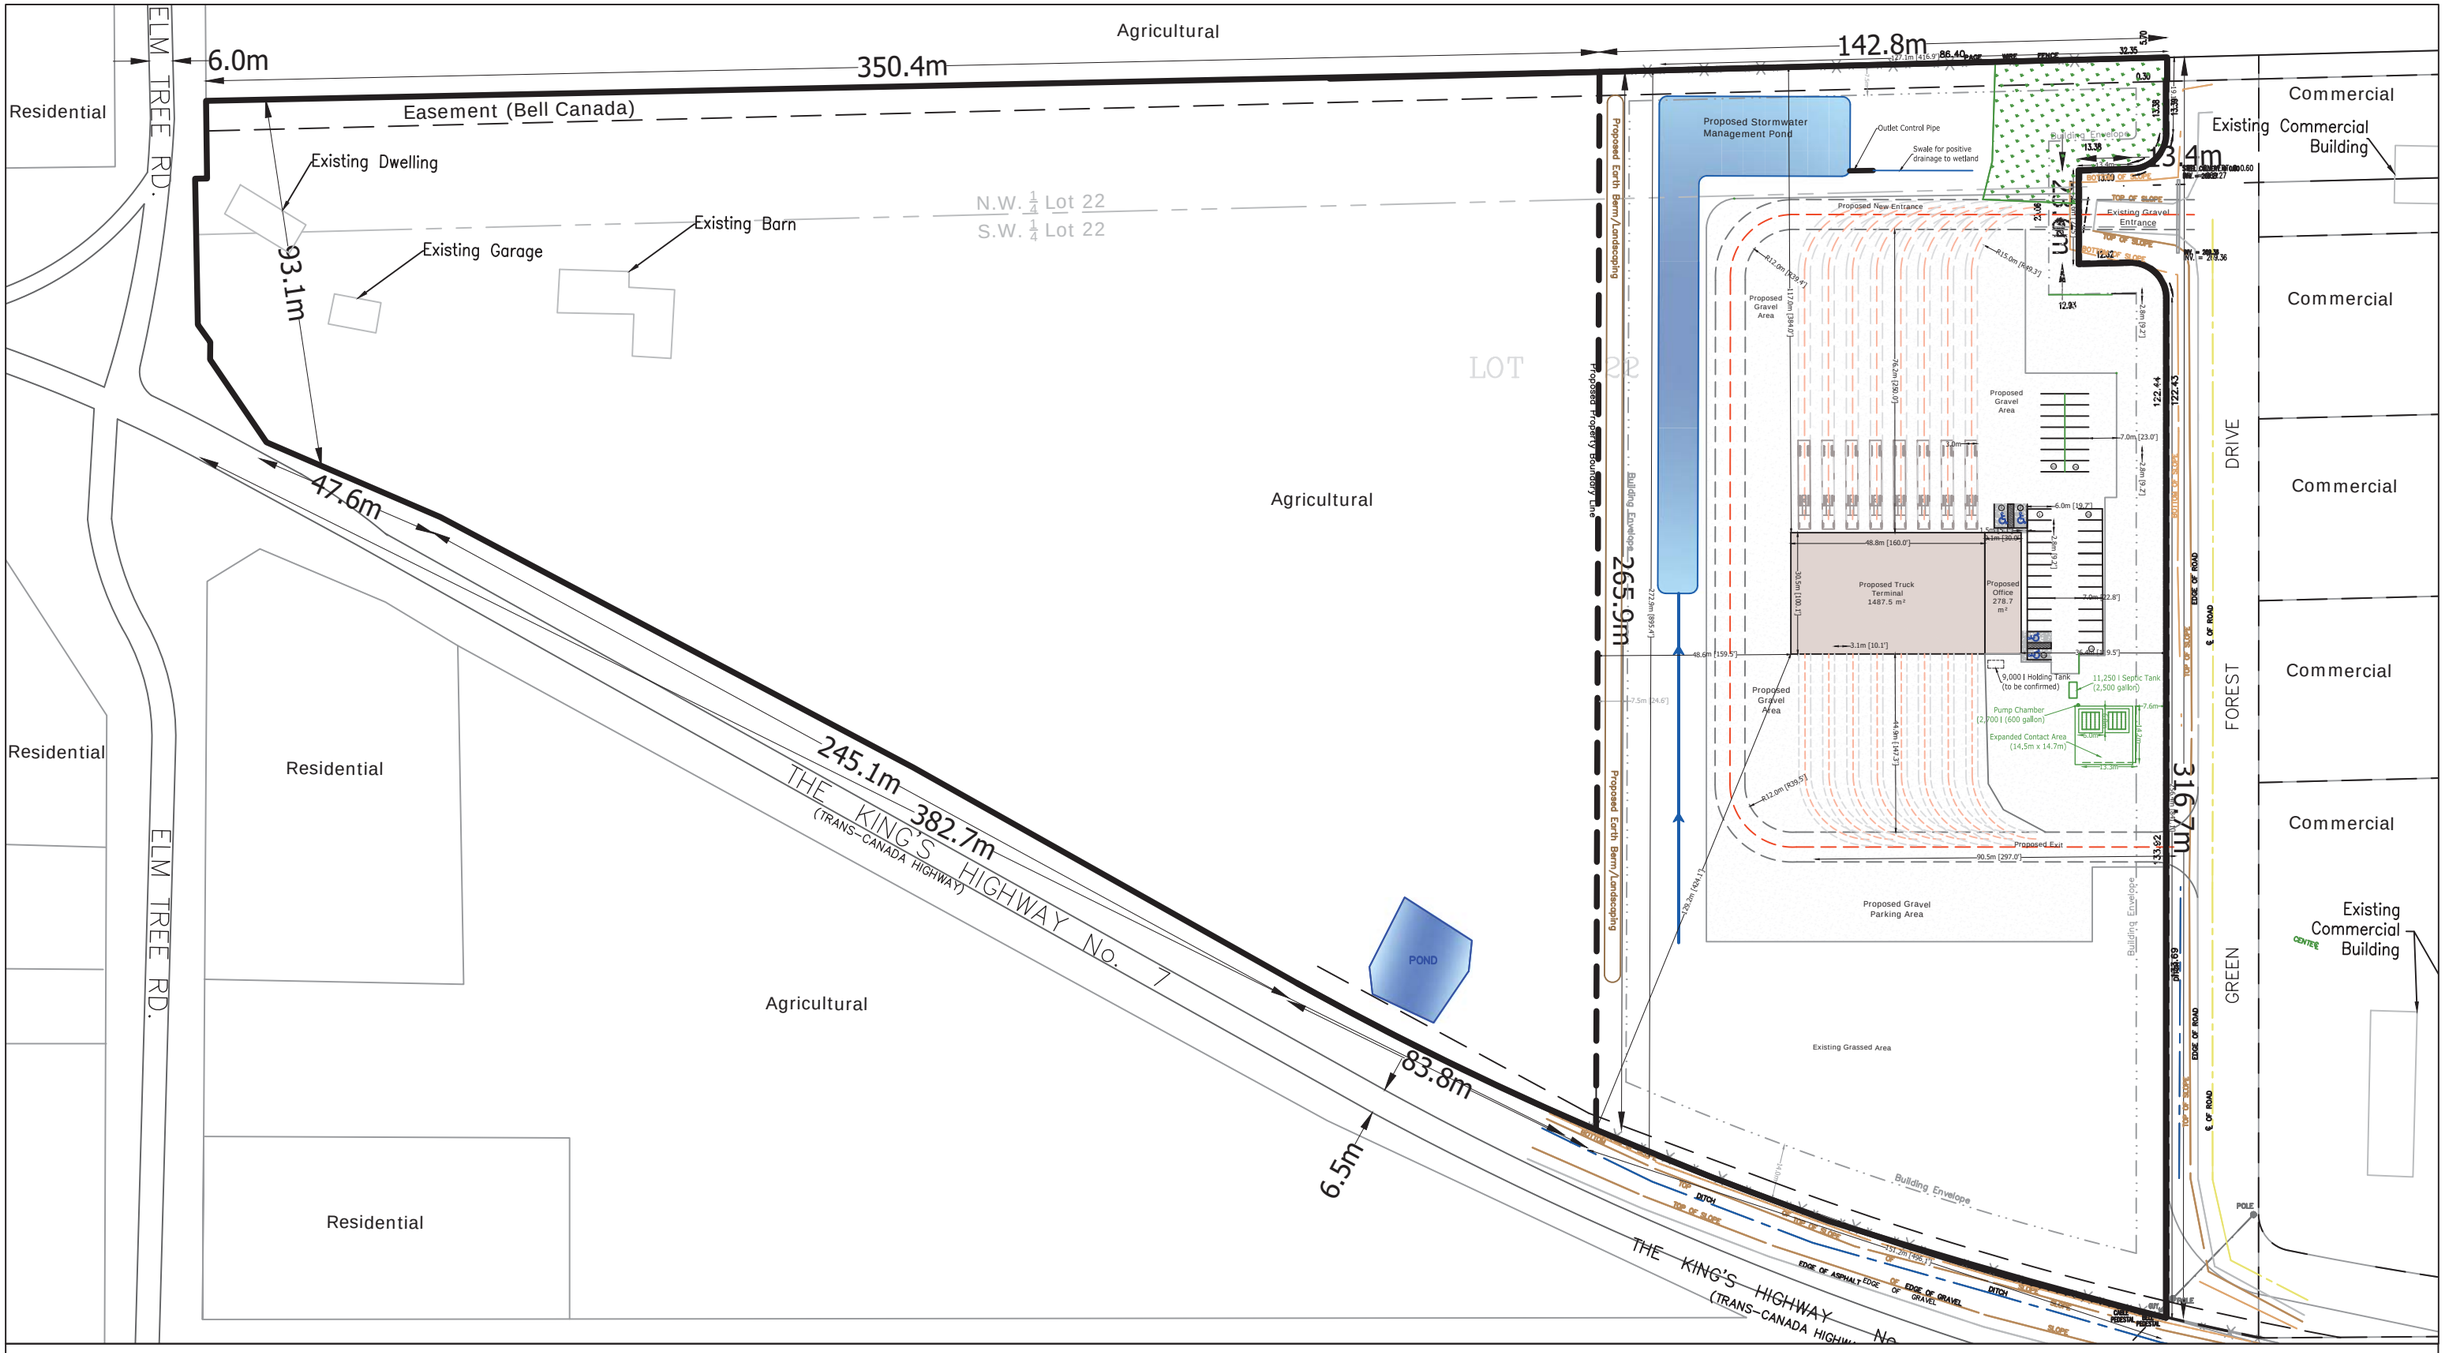

Subject Property

Lands Subject to Application

Note: The Highway 35/7B Bridge is approximately 2.08 km East as the crow flies.

PROPOSED TRUCK TERMINAL
OVERALL SKETCH
1590 ELM TREE ROAD
PART LOT 22, CONCESSION 2
GEOGRAPHIC TOWNSHIP OF OPS
NOW IN THE CITY OF KAWARTHA LAKES

Scale 1:1500 metres

March, 2020

Base: Plan of Survey by J.B. Fleguel Surveyors (OLS), dated June 27, 2018

WILLS

LANDMARK ASSOCIATES LIMITED