APPENDIX " C "

to

REPORT PLAN2021-034

FILE NO: D06-2021-010

SKETCH FOR ZONING
To Permit Abattoir Use
No. 152 Glenarm Rd, Argyle
City of Kawartha Lakes

CKL File: D38-2019-030
Plan: 57R9001
PIN: 63172-0130
Roll: 1651 160 010 07800

LEGEND
Roads
Lot Lines
Subject Lands
Easement for Water
Structure

METRIC: DISTANCES ARE SHOWN IN METRES AND CAN BE CONVERTED TO FEET BY DIVIDING BY 0.3048

Frontage: 254.94 m
Depth: 628.01 m
Area: 35.77 ha
Zoning: A1 - Agricultural
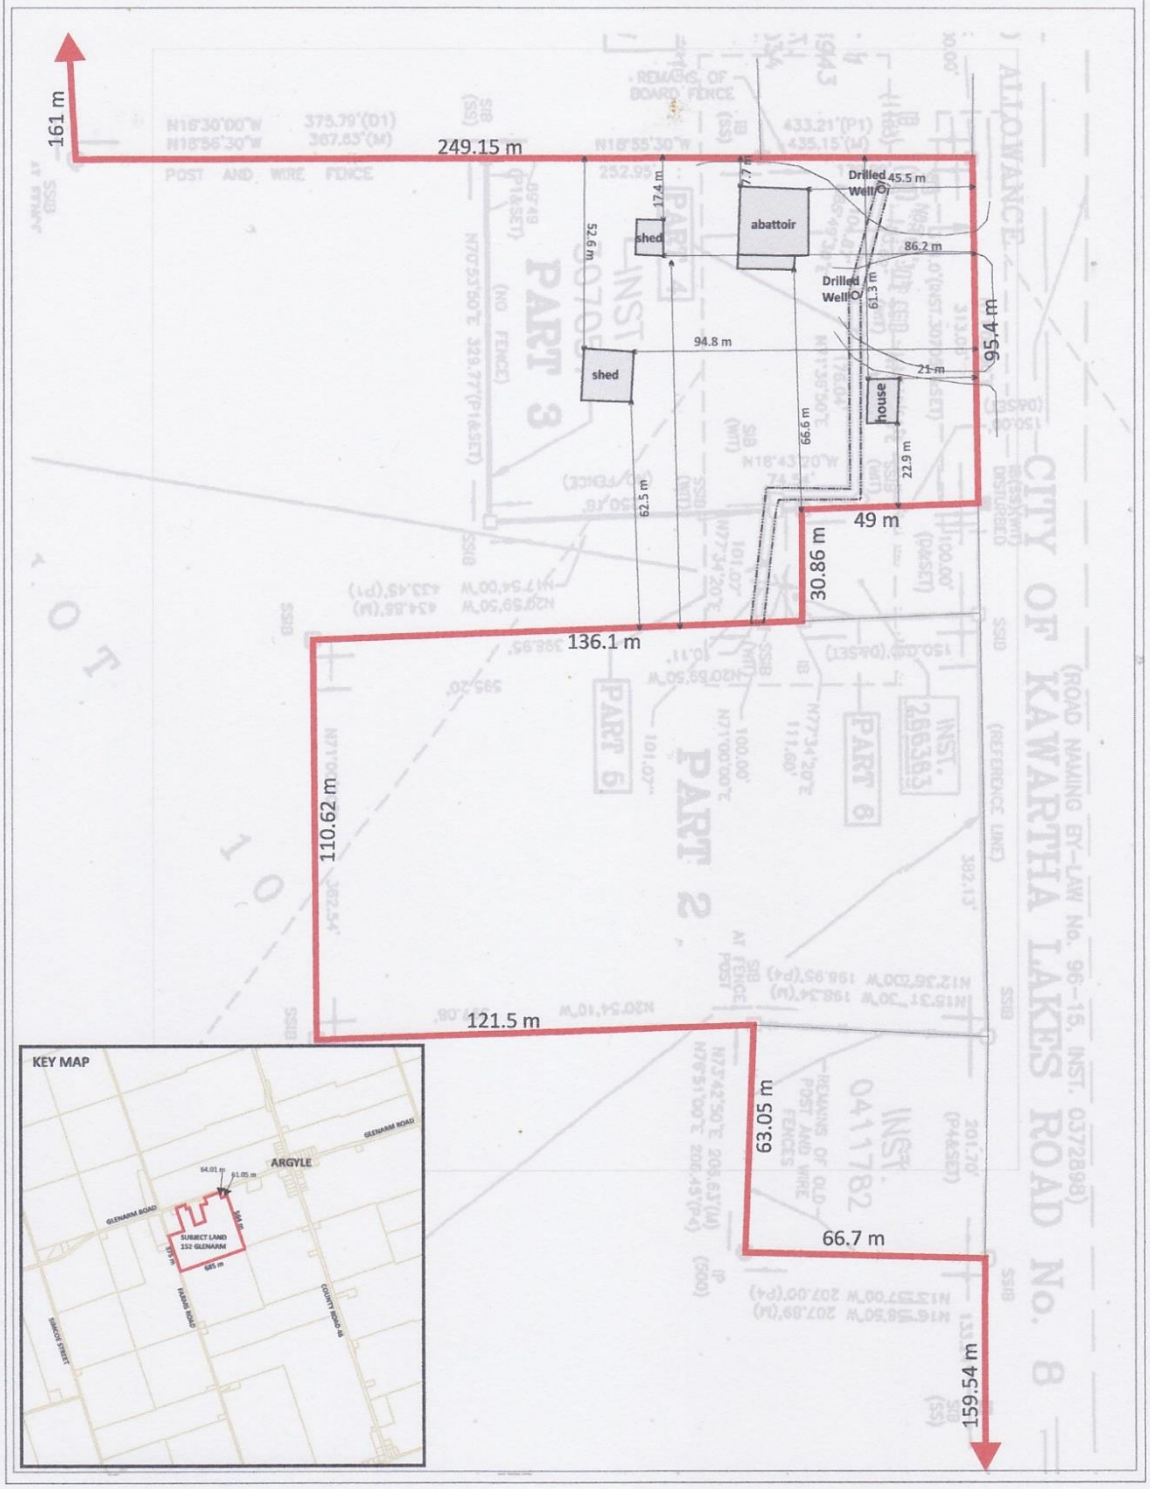
CLARK
52 John St, Port Hope, ON. Canada L1A 2Z2
11 Princess St., Suite 301, Kingston, ON Canada K7K 1A1
Tel: 905.885.8023 / 613.549.0444 / 888.852.8619
info@clarkcs.com www.clarkcs.com