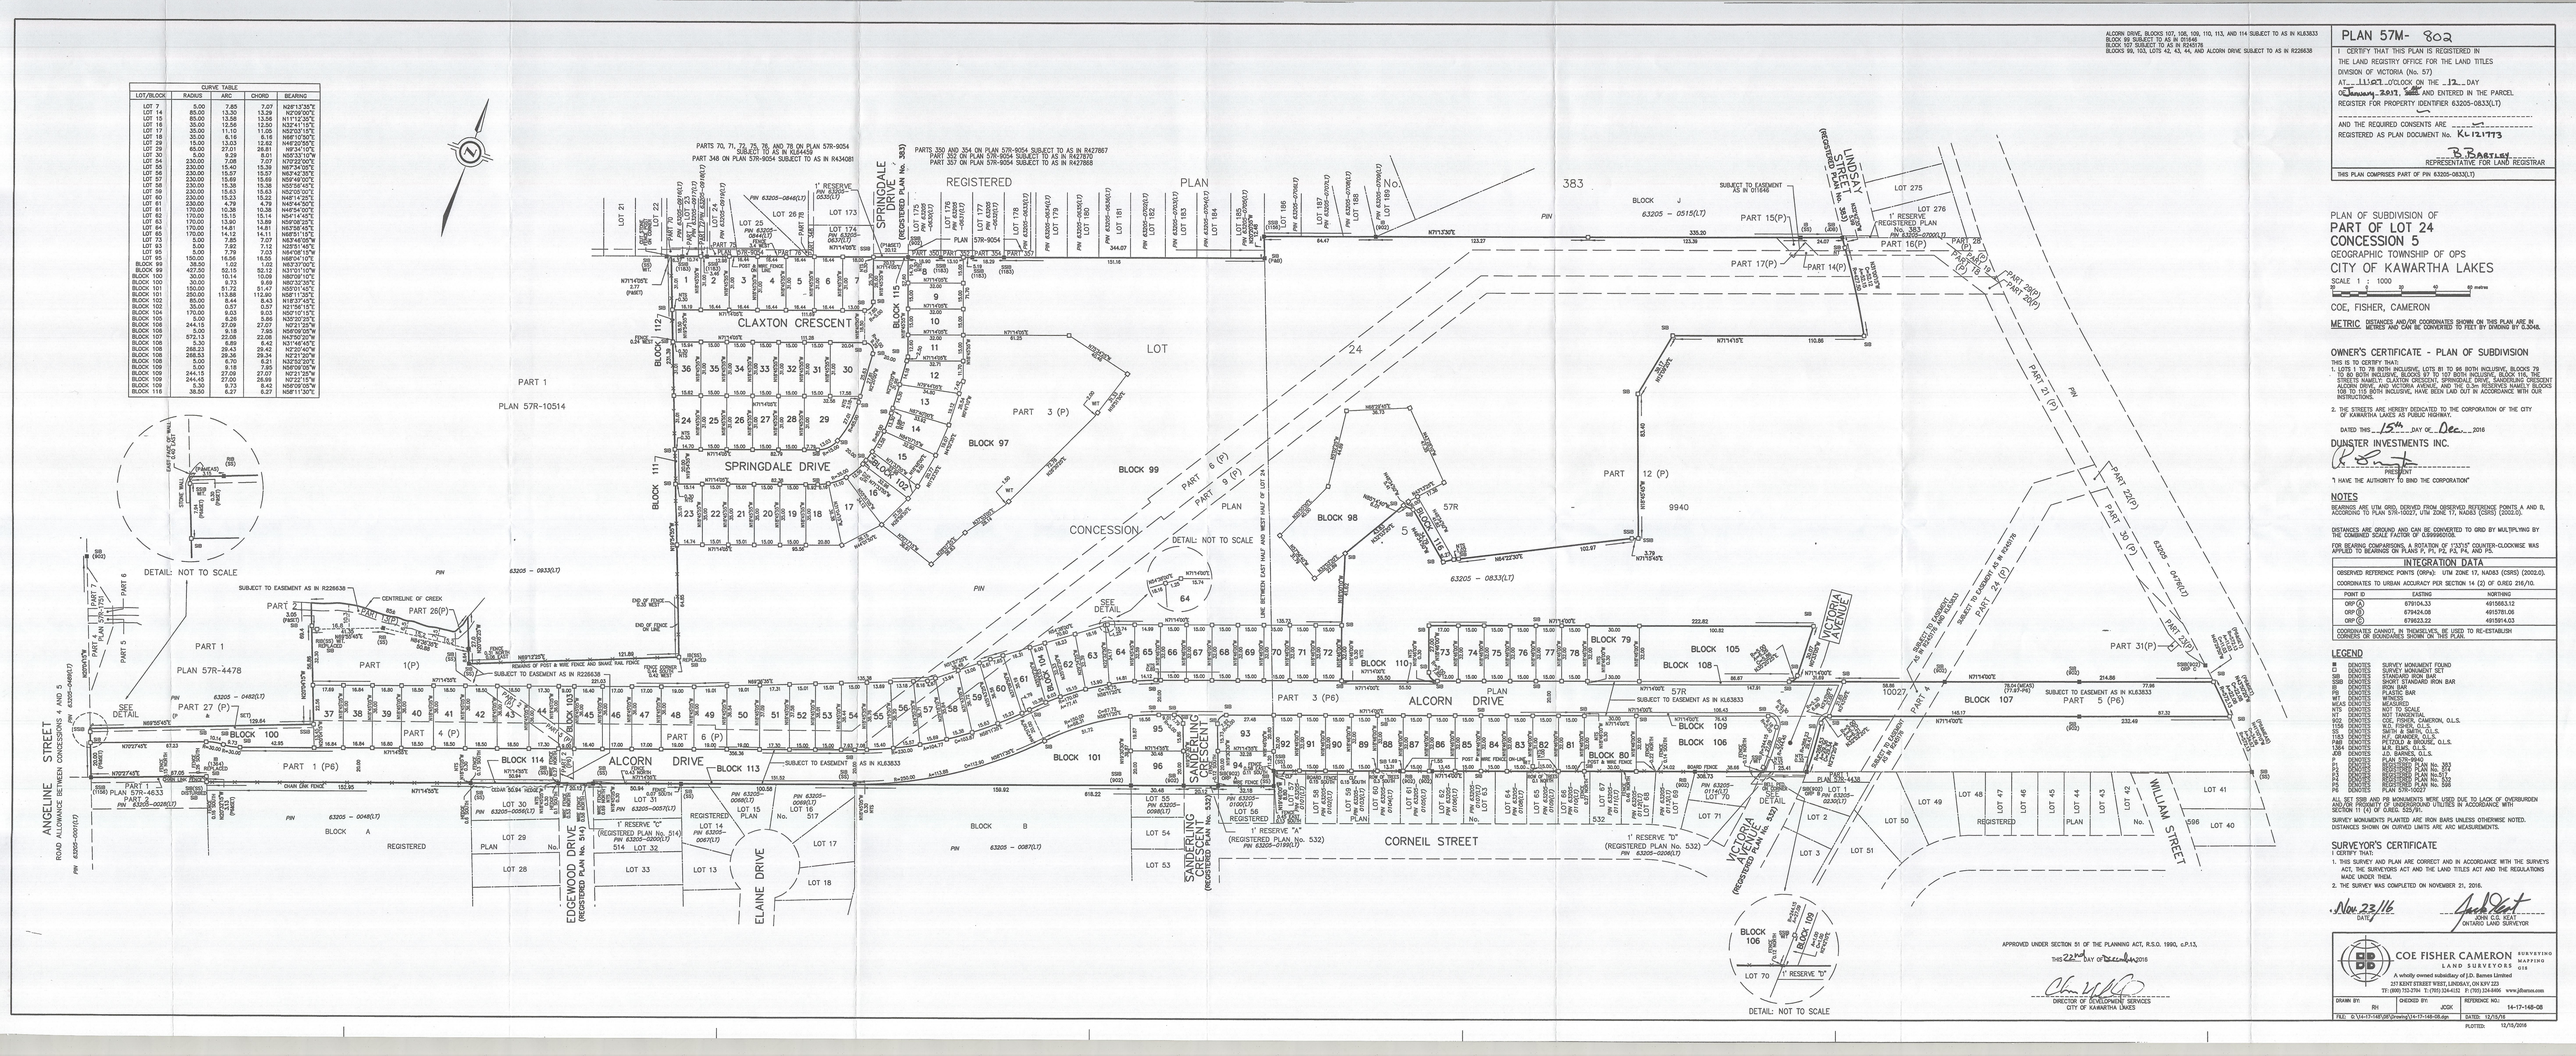
CURVE TABLE
LOT/BLOCK | RADIUS | ARC | CHORD | BEARING
LOT 7 | 5.00 | 7.85 | 7.07 | N28°13'35"E
LOT 14 | 85.00 | 13.30 | 13.29 | N73°09'00"E
LOT 16 | 85.00 | 13.30 | 13.29 | N82°47'30"E
LOT 17 | 35.00 | 12.56 | 12.50 | N33°41'15"E
LOT 18 | 35.00 | 11.10 | 11.05 | N52°03'15"E
LOT 28 | 35.00 | 6.16 | 6.16 | N68°10'00"E
LOT 29 | 15.00 | 13.03 | 12.62 | N48°20'55"E
LOT 29 | 65.00 | 27.01 | 26.81 | N9°34'10"E
LOT 30 | 5.00 | 9.29 | 8.01 | N50°33'10"W
LOT 54 | 230.00 | 15.63 | 15.63 | N67°34'05"E
LOT 55 | 230.00 | 15.40 | 15.39 | N65°34'30"E
LOT 56 | 230.00 | 15.57 | 15.57 | N63°42'35"E
LOT 57 | 230.00 | 15.69 | 15.69 | N59°49'05"E
LOT 58 | 230.00 | 15.36 | 15.36 | N55°56'45"E
LOT 59 | 230.00 | 15.63 | 15.63 | N52°05'30"E
LOT 60 | 230.00 | 15.33 | 15.32 | N48°14'25"E
LOT 61 | 230.00 | 15.38 | 15.38 | N44°22'30"E
LOT 61 | 170.00 | 10.28 | 10.28 | N44°54'00"E
LOT 62 | 170.00 | 15.15 | 15.14 | N49°14'45"E
LOT 63 | 170.00 | 13.90 | 13.89 | N53°08'25"E
LOT 64 | 170.00 | 14.81 | 14.81 | N57°26'45"E
LOT 65 | 170.00 | 14.12 | 14.11 | N60°59'15"E
LOT 73 | 5.00 | 7.85 | 7.07 | N83°48'05"W
LOT 93 | 5.00 | 7.92 | 7.13 | N35°51'45"E
LOT 94 | 5.00 | 7.85 | 7.07 | N84°06'10"W
LOT 95 | 150.00 | 16.28 | 16.50 | N84°06'10"W
BLOCK 99 | 38.50 | 1.02 | 1.02 | N83°37'00"E
BLOCK 92 | 427.50 | 52.15 | 52.12 | N31°01'10"W
BLOCK 100 | 30.00 | 10.14 | 10.09 | N80°09'10"E
BLOCK 100 | 30.00 | 9.73 | 9.69 | N80°33'35"E
BLOCK 101 | 150.00 | 51.73 | 51.47 | N55°01'40"E
BLOCK 101 | 250.00 | 113.66 | 112.66 | N51°11'35"E
BLOCK 102 | 35.00 | 0.57 | 0.57 | N51°56'10"E
BLOCK 102 | 35.00 | 0.57 | 0.57 | N51°56'10"E
BLOCK 104 | 170.00 | 9.03 | 9.03 | N50°10'15"E
BLOCK 105 | 5.00 | 8.26 | 7.36 | N30°20'25"E
BLOCK 108 | 244.15 | 27.09 | 27.07 | N72°12'55"W
BLOCK 106 | 5.00 | 8.18 | 7.85 | N59°09'00"W
BLOCK 107 | 572.13 | 22.08 | 22.08 | N43°50'20"W
BLOCK 108 | 35.00 | 29.43 | 28.56 | N67°30'40"E
BLOCK 108 | 268.23 | 29.43 | 29.42 | N72°30'40"E
BLOCK 108 | 268.53 | 29.36 | 29.34 | N72°12'00"W
BLOCK 109 | 5.00 | 8.70 | 8.21 | N32°52'35"E
BLOCK 109 | 5.00 | 8.18 | 7.85 | N59°09'05"W
BLOCK 109 | 244.15 | 27.09 | 27.07 | N72°12'55"W
BLOCK 109 | 244.45 | 27.00 | 26.99 | N72°25'15"W
BLOCK 116 | 8.50 | 9.73 | 9.22 | N58°06'50"W
BLOCK 116 | 38.50 | 6.27 | 6.27 | N58°11'30"E
ALCORN DRIVE, BLOCKS 107, 106, 109, 110, 113, AND 114 SUBJECT TO AS IN KL63833
BLOCK 89 SUBJECT TO AS IN D15146
BLOCK 107 SUBJECT TO AS IN R245376
BLOCKS 99, 100, LOTS 42, 43, 44, AND ALCORN DRIVE SUBJECT TO AS IN R226638
PARTS 70, 71, 72, 75, 76, AND 78 ON PLAN 57R-9054 SUBJECT TO AS IN KL64458
PART 348 ON PLAN 57R-9054 SUBJECT TO AS IN R434081
PARTS 350 AND 354 ON PLAN 57R-9054 SUBJECT TO AS IN R427867
PART 352 ON PLAN 57R-9054 SUBJECT TO AS IN R427870
PART 357 ON PLAN 57R-9054 SUBJECT TO AS IN R427888
REGISTERED PLAN No. 383
SPRINGDALE DRIVE
CLAXTON CRESCENT
SPRINGDALE DRIVE
ALCORN DRIVE
SANDERLING CRESCENT
EDGEWOOD DRIVE
ELAINE DRIVE
CORNEIL STREET
VICTORIA AVENUE
LINDSAY STREET
WILLIAM STREET
ANGELINE STREET
ROAD ALLOWANCE BETWEEN CONCESSIONS 4 AND 5
BLOCK 97
BLOCK 99
BLOCK 98
BLOCK 100
BLOCK 101
BLOCK 102
BLOCK 104
BLOCK 105
BLOCK 106
BLOCK 107
BLOCK 108
BLOCK 109
BLOCK 110
BLOCK 111
BLOCK 112
BLOCK 113
BLOCK 114
BLOCK 115
BLOCK 116
PART 1 PLAN 57R-10514
PART 1 PLAN 57R-4478
PART 1 PLAN 57R-4637
PART 3 (P)
PART 4 (P)
PART 6 (P)
PART 9 (P)
PART 1(P)
PART 1 (P6)
PART 2 (P6)
PART 3 (P6)
PART 5 (P6)
PART 12 (P)
PART 15(P)
PART 16(P)
PART 17(P)
PART 14(P)
PART 20(P)
PART 21(P)
PART 22(P)
PART 23(P)
PART 24(P)
PART 30(P)
PART 31(P)
PART 26(P)
PART 27 (P)
LOT 24 CONCESSION 5 PLAN
LINE BETWEEN EAST HALF AND WEST HALF OF LOT 24
DETAIL: NOT TO SCALE
SEE DETAIL
SUBJECT TO EASEMENT AS IN R226638
SUBJECT TO EASEMENT AS IN KL63833
CENTRELINE OF CREEK
TOP OF BANK
REMAINS OF POST & WIRE FENCE AND SNAKE RAIL FENCE
END OF FENCE ON LINE
END OF FENCE O.S. WEST
CHAIN LINK FENCE
STONE WALL
BOARD FENCE
POST & WIRE FENCE
1' RESERVE "A" (REGISTERED PLAN No. 532) PIN 63205-0196(LT)
1' RESERVE "C" (REGISTERED PLAN No. 514) PIN 63205-0067(LT)
1' RESERVE "D" (REGISTERED PLAN No. 532) PIN 63205-0206(LT)
