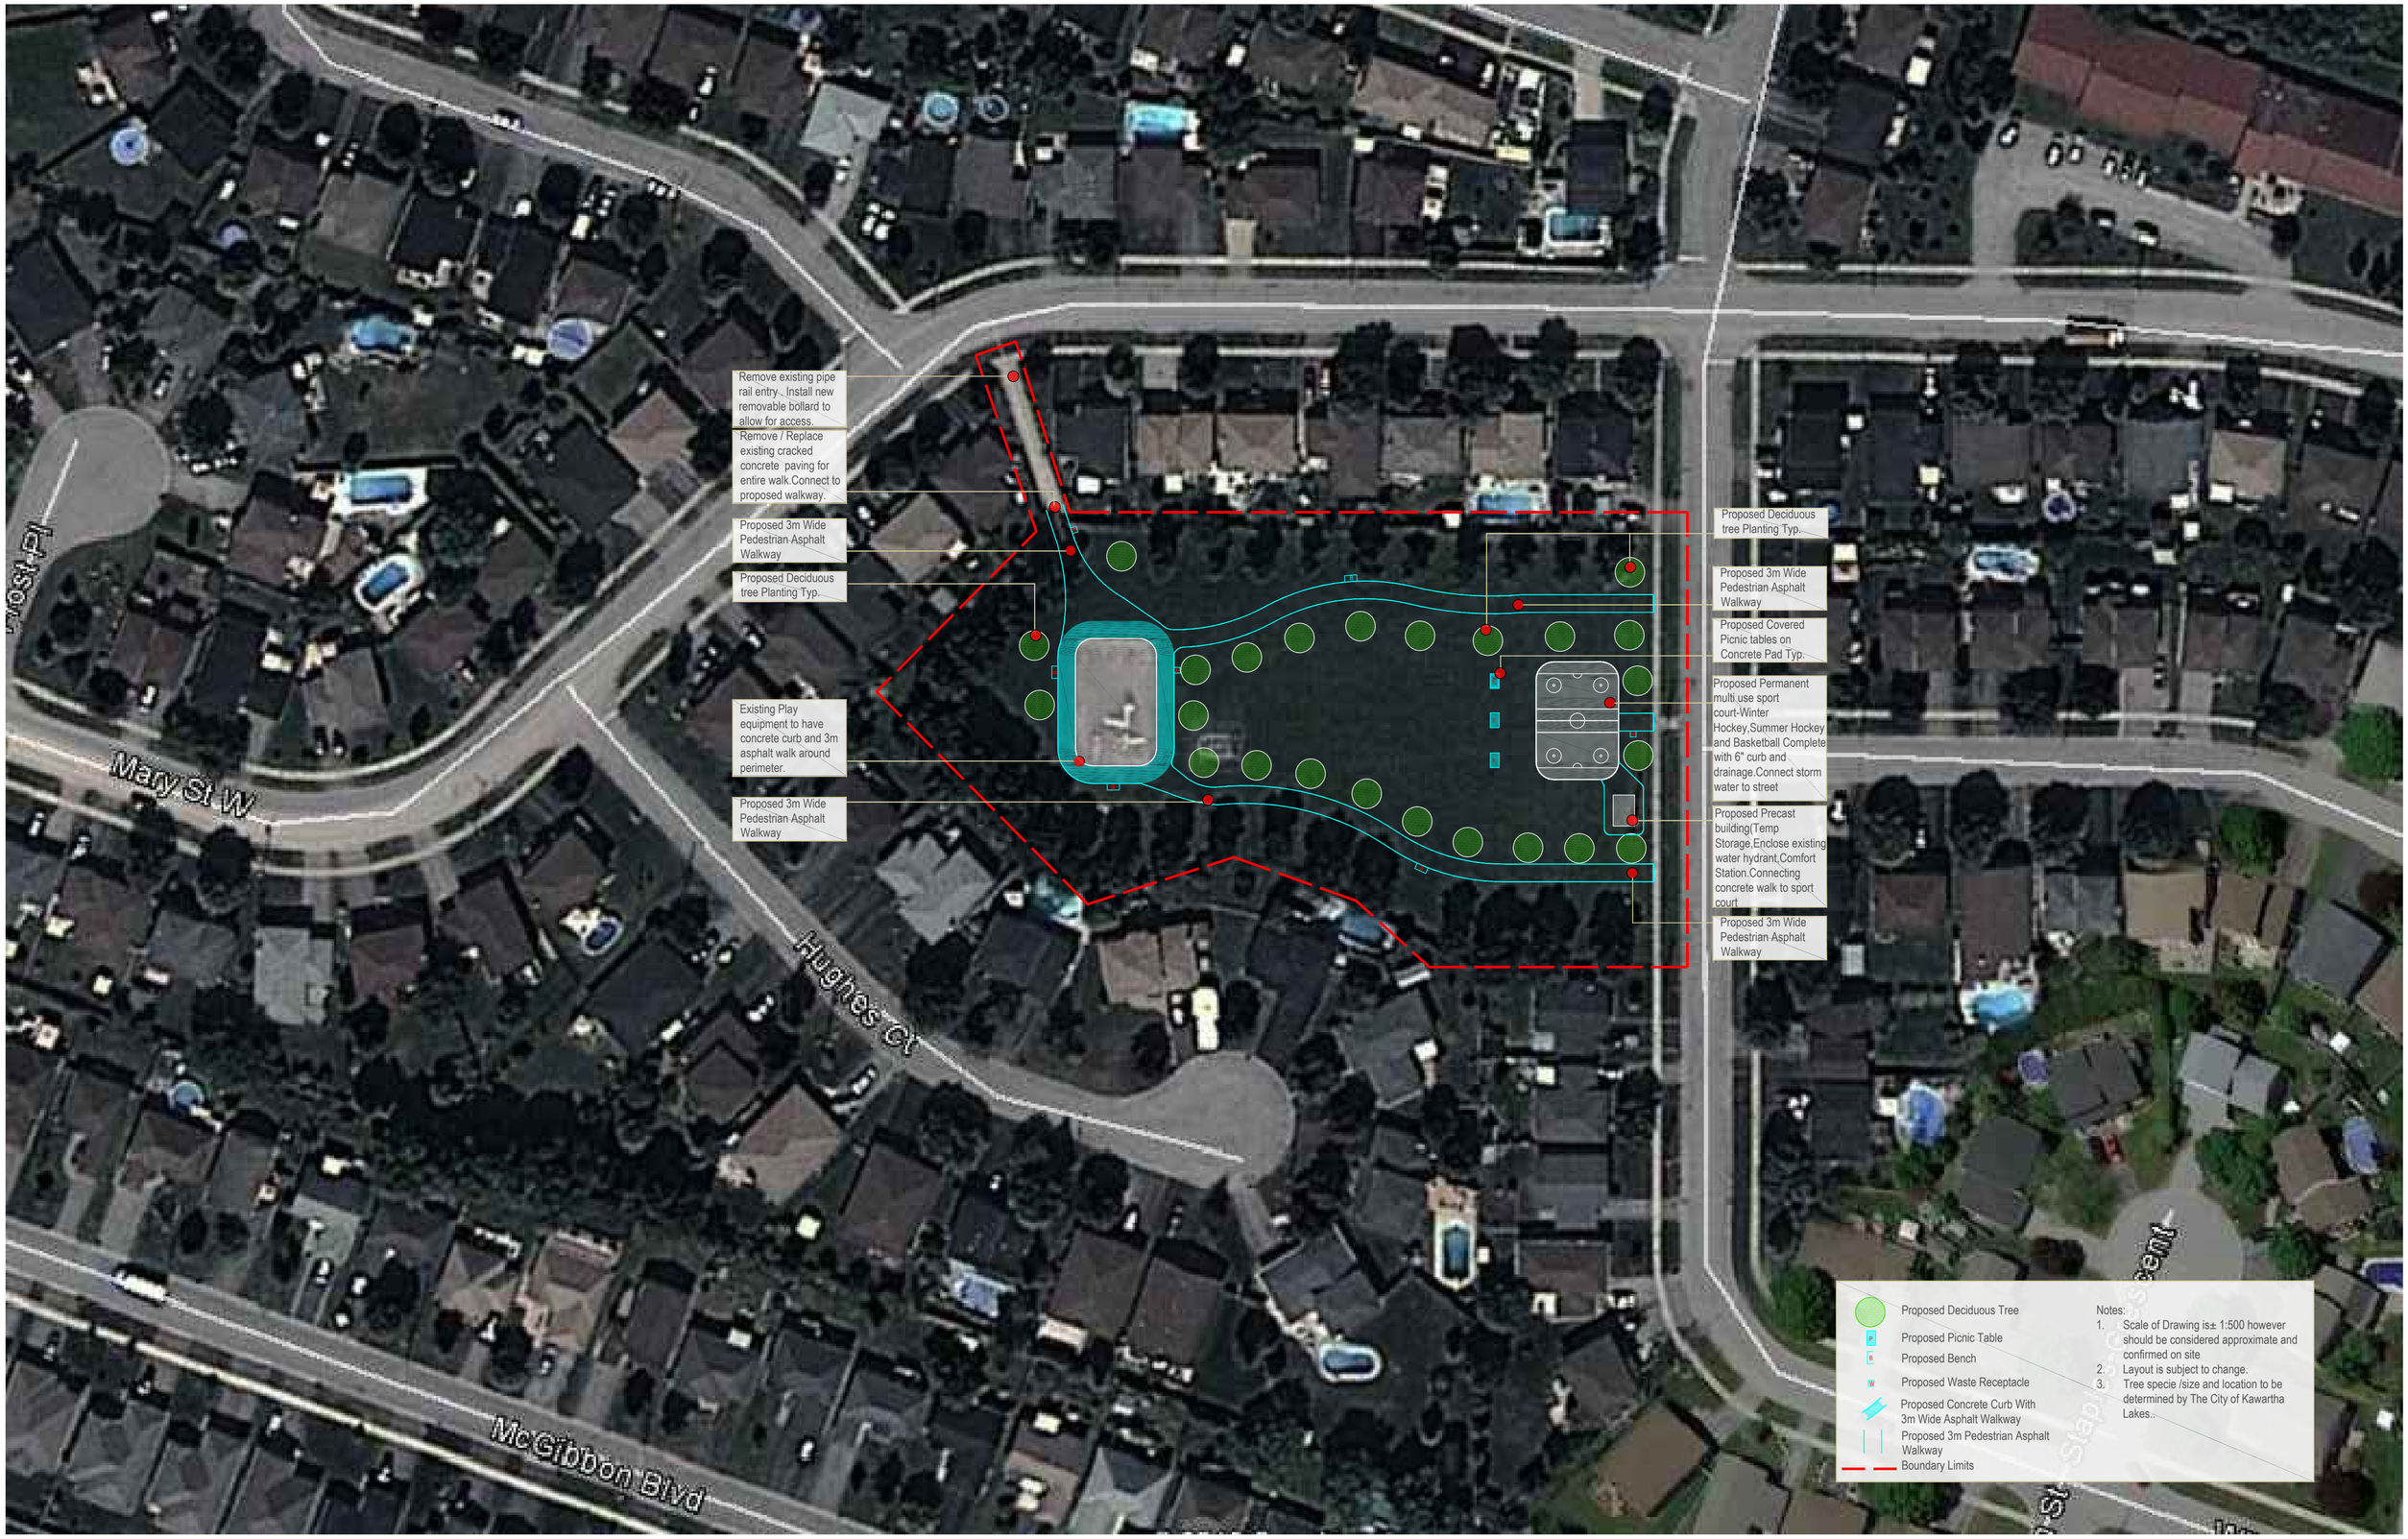

STEWART McELROY & ASSOCIATES INC
LANDSCAPE ARCHITECTS

MANORVIEW PARK

KAWARTHA LAKES